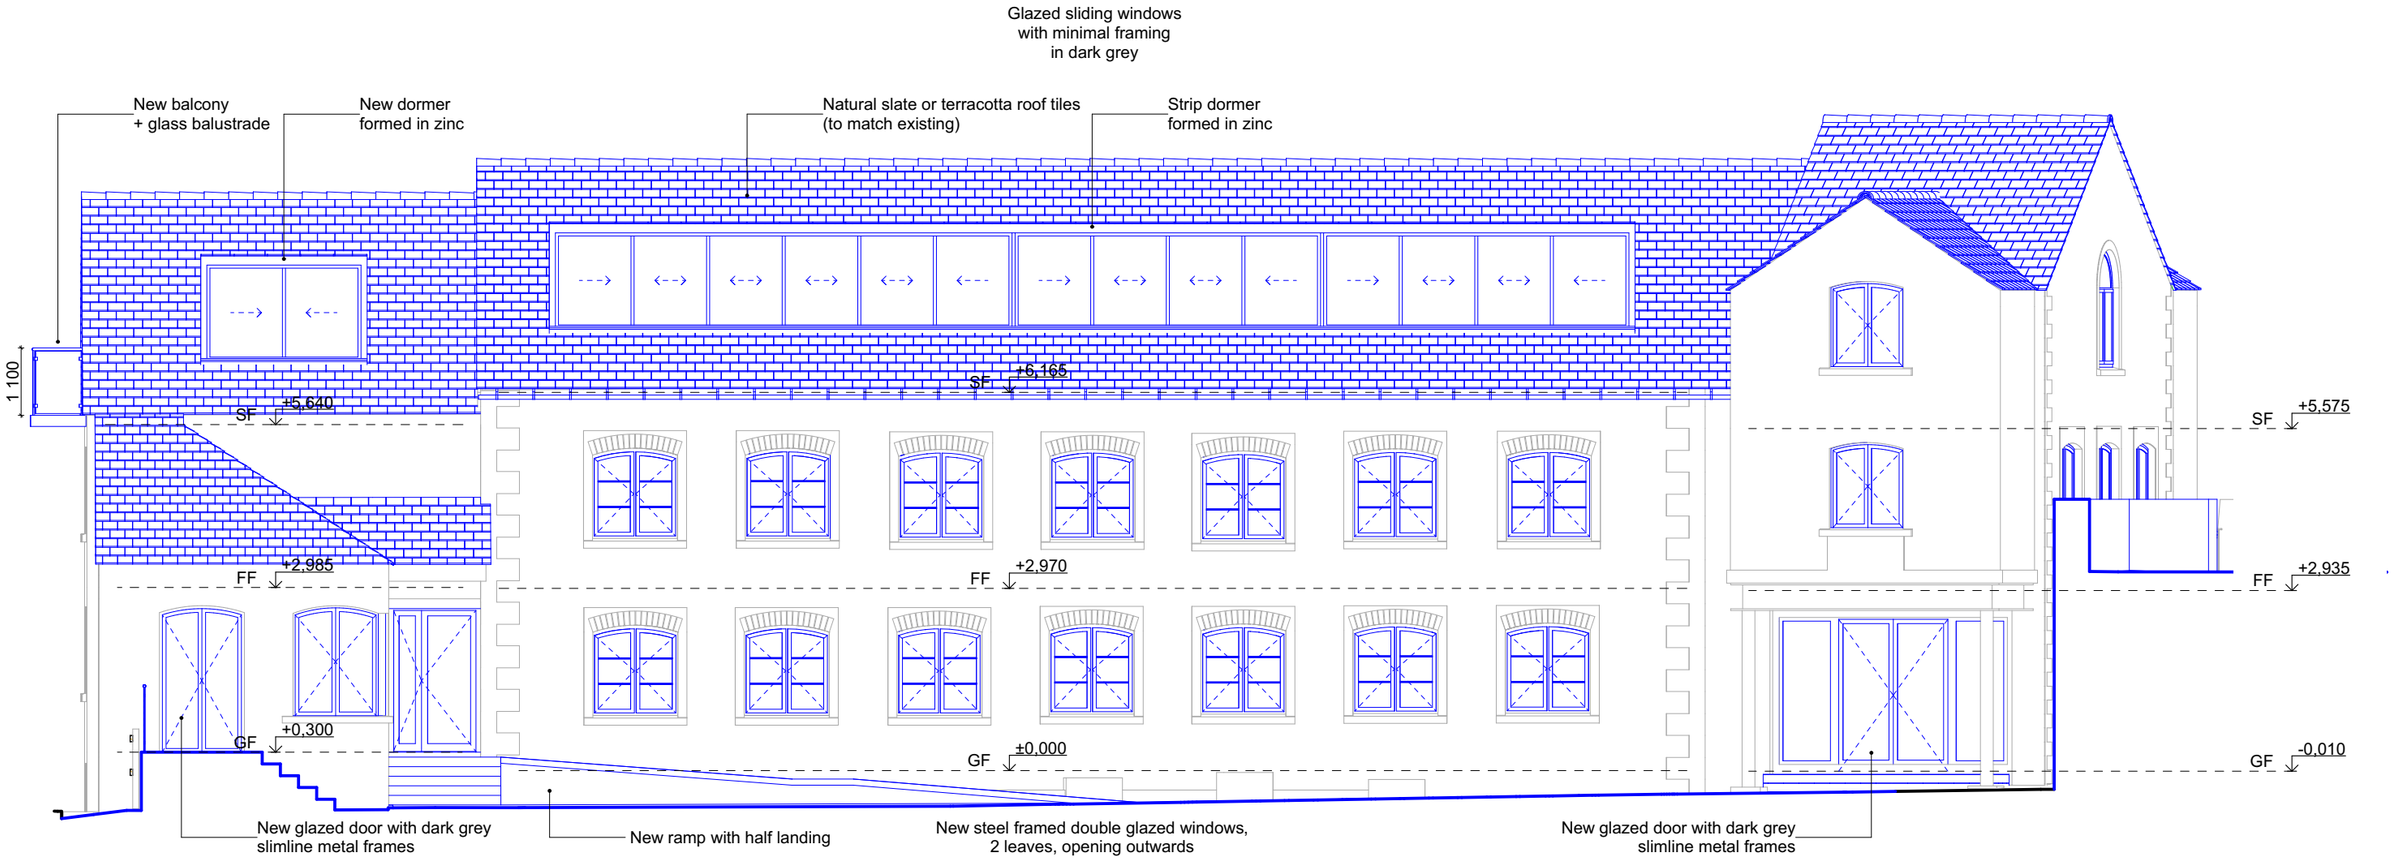

North West Elevation (Proposed)

LIMPLEY MILL BA2 7FJ PROPOSED PLANS

0 1m 2 5m 10m

APPLICATION FOR PLANNING PERMISSION FOR CHANGE OF USE TO RESIDENTIAL

rev	date	description	chk'd
A	25.01.23	Dormer windows design changed.	
B	13.02.23	New strip dormer design.	
C	08.12.23	Proposed change to roof finish and window detail. Solar panels added.	
D	28.03.24	Roof material clarified.	

issue: VARIATION OF CONDITION

mcadam architects
london +44 (0) 20 7253 1738

drawn	scale (A3) 1:100	project	Limpley Mill, Bath BA2 7FJ
checked	date 26.11.2021	title	Elevation (Proposed)
approved	cad file —	project no. 146	drawing no. 146_e_301
			revision D