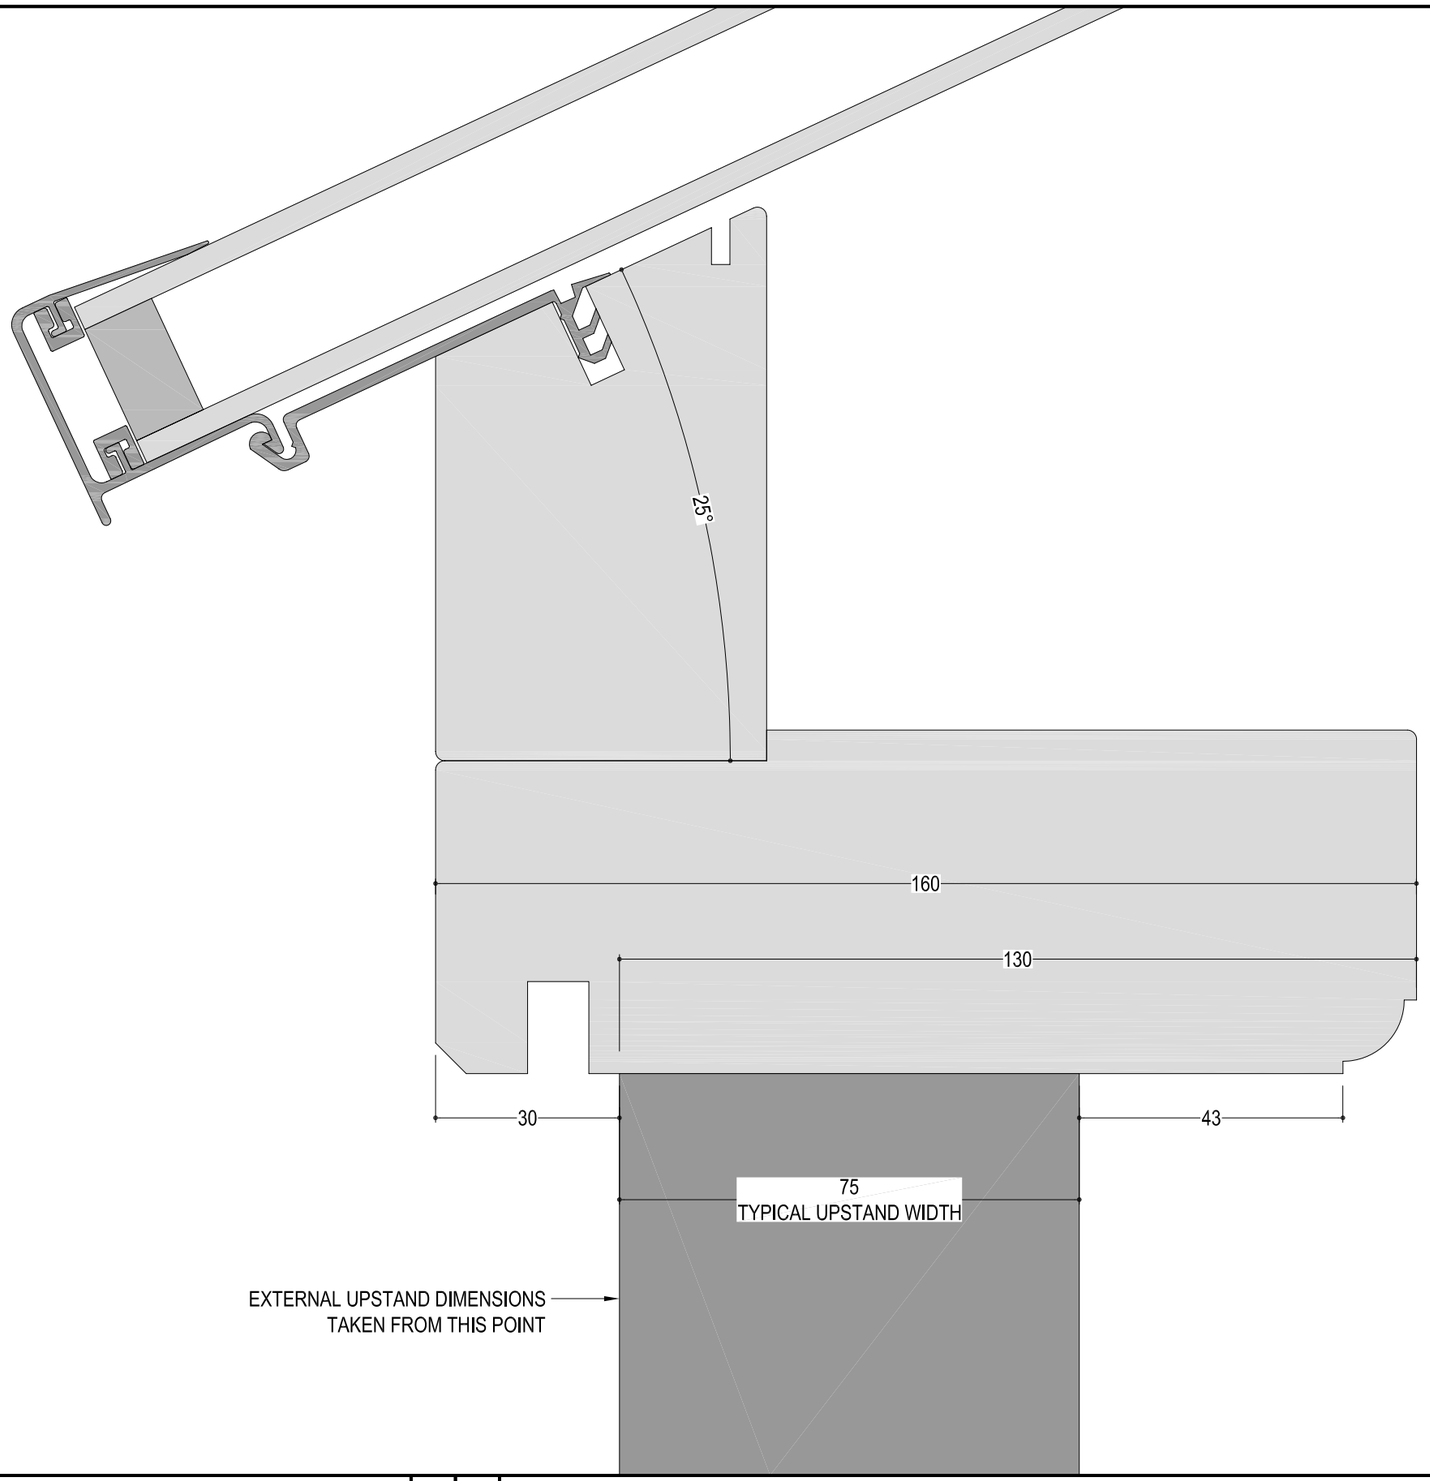


EXT

INT

DRAWING:	TYPICAL LANTERN RING BEAM SECTION			**NOTES:**	**1:**
SCALE @ A3:	1:1	**PROJECT REF:**			**2:**
VIEW FROM:	-	**PROJECT #:**	1000		**3:**
SITE:	Y	**DATE:**			**4:**
REVISION:	A	**STATUS:**	WORKING DRAWING		**5:**
DRAWING #:	02	**DRAWN BY:**	JB		**6:**