

EXISTING FRONT ELEVATION
Scale 1:100

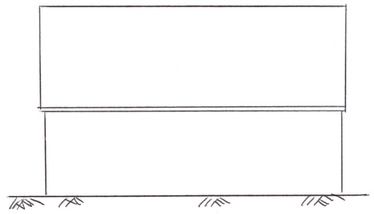

EXISTING REAR ELEVATION - UNCHANGED
Scale 1:100



EXISTING SIDE ELEVATION - UNCHANGED
Scale 1:100



EXISTING SIDE ELEVATION - UNCHANED
Scale 1:100

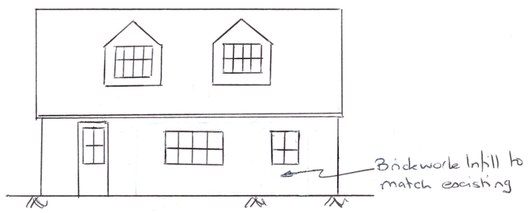

PROPOSED FRONT ELEVATION
Scale 1:100

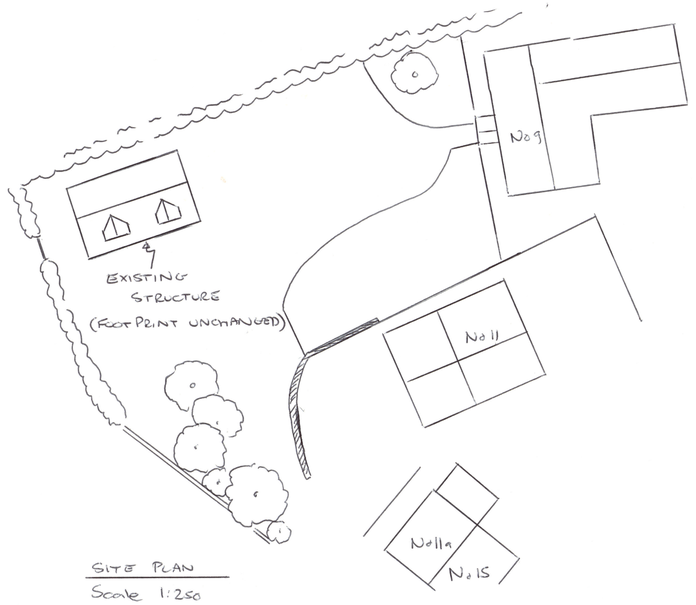

SITE PLAN
Scale 1:250

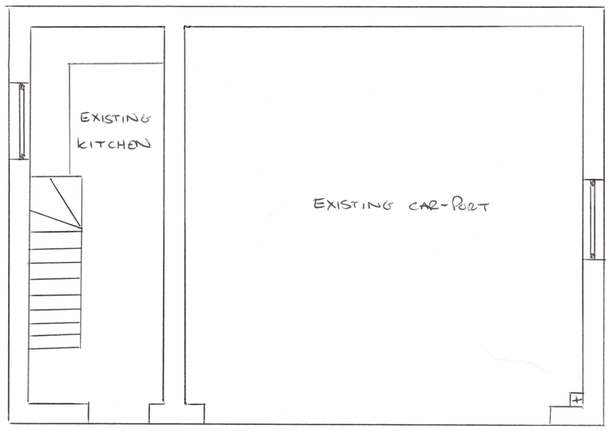

EXISTING GROUND FLOOR PLAN
Scale 1:50

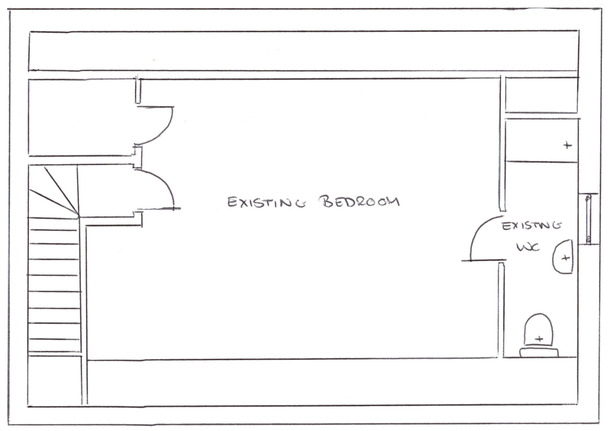

EXISTING FIRST FLOOR PLAN - UNCHANGED
SCALE 1:50

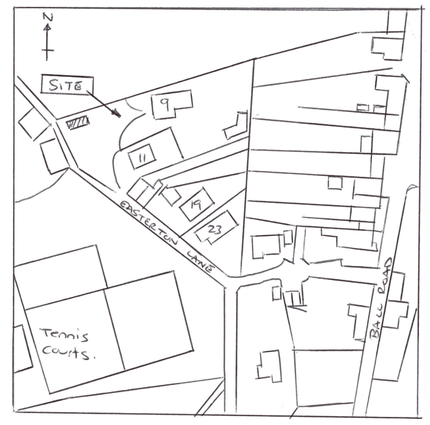

LOCATION PLAN
Scale 1:1250

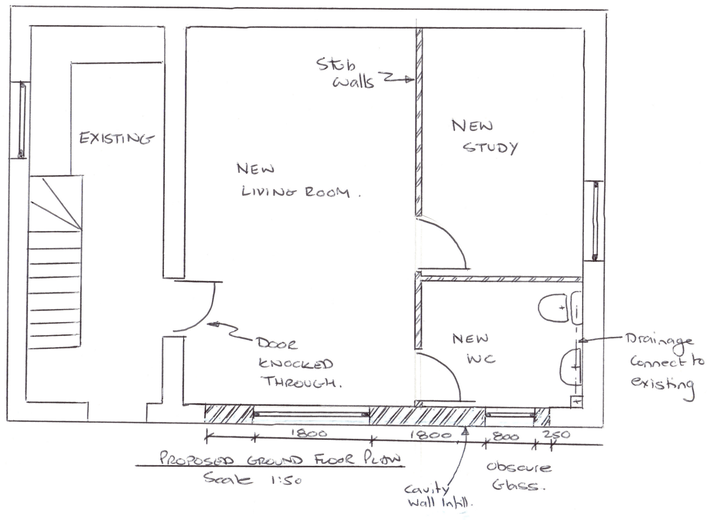

PROPOSED GROUND FLOOR PLAN
Scale 1:50

Notes:

1) Brickwork, Hampton Rural Blend to match Existing.
2) Windows painted to match existing (Timber)
3) Reference to previous planning for garage and living space 17/10680/FUL giving approval to existing living space associated to garage.
4) To be maintained as ancillary to the residential use of the main dwelling (9 Easterton Lane)

0 5.0 10.0 15.0
Scale 1:1250

0 5 10 15 20 25 30
Scale 1:250

0 1.0 2.0 3.0
Scale 1:25

0 2 4 6 8 10 12
Scale 1:100

0 1.0 2.0 3.0 4.0 5.0 6.0
SCALE 1:50

Project: 9 EASTERTON LANE, PEWSEY	Drawing Title: Garage Conversion Plan
Drawn: A.Sharpe	Scale: As Shown.
Date: FEB 2024	
Drawing No: GARAGE CONVERSION: 001	Rev: 1