



SOUTH ELEVATION

Scale 1:100

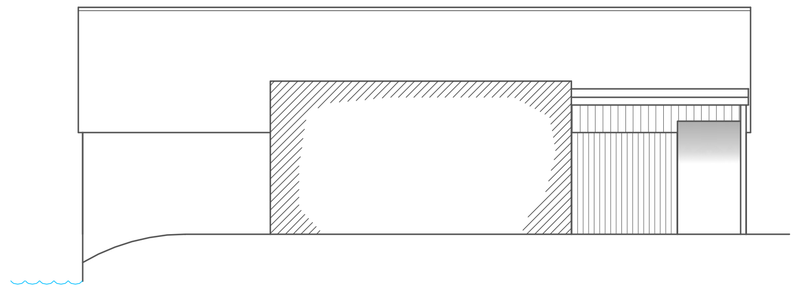


EAST ELEVATION

Scale 1:100

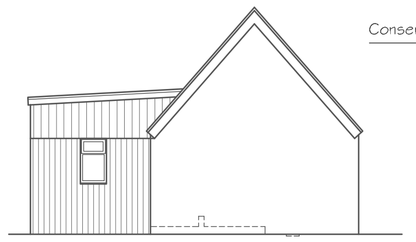


NORTH ELEVATION

Scale 1:100

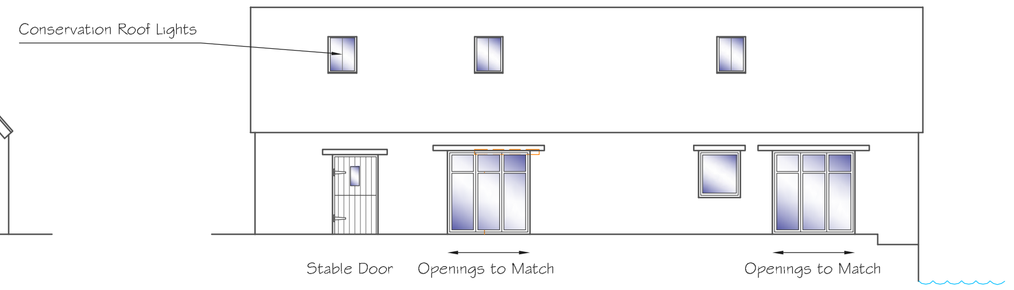


WEST ELEVATION


Scale 1:100

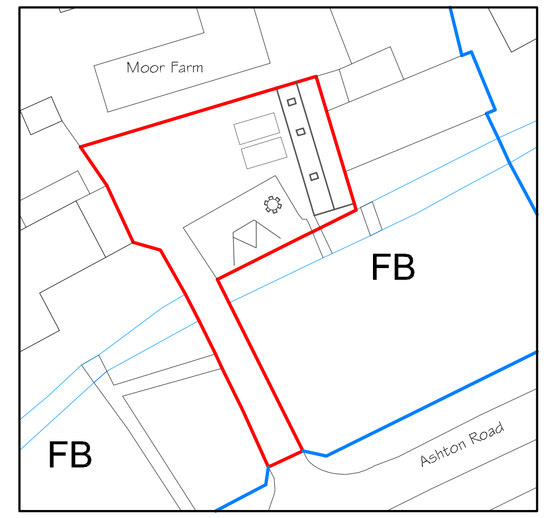


BLOCK PLAN

Scale 1:500

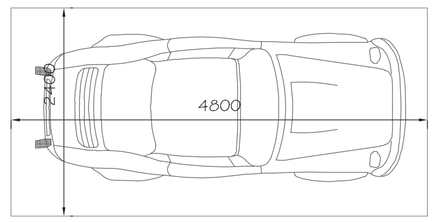


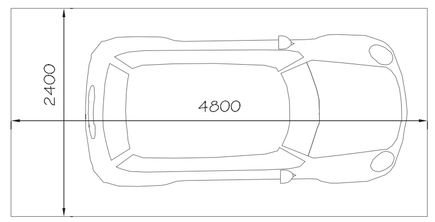

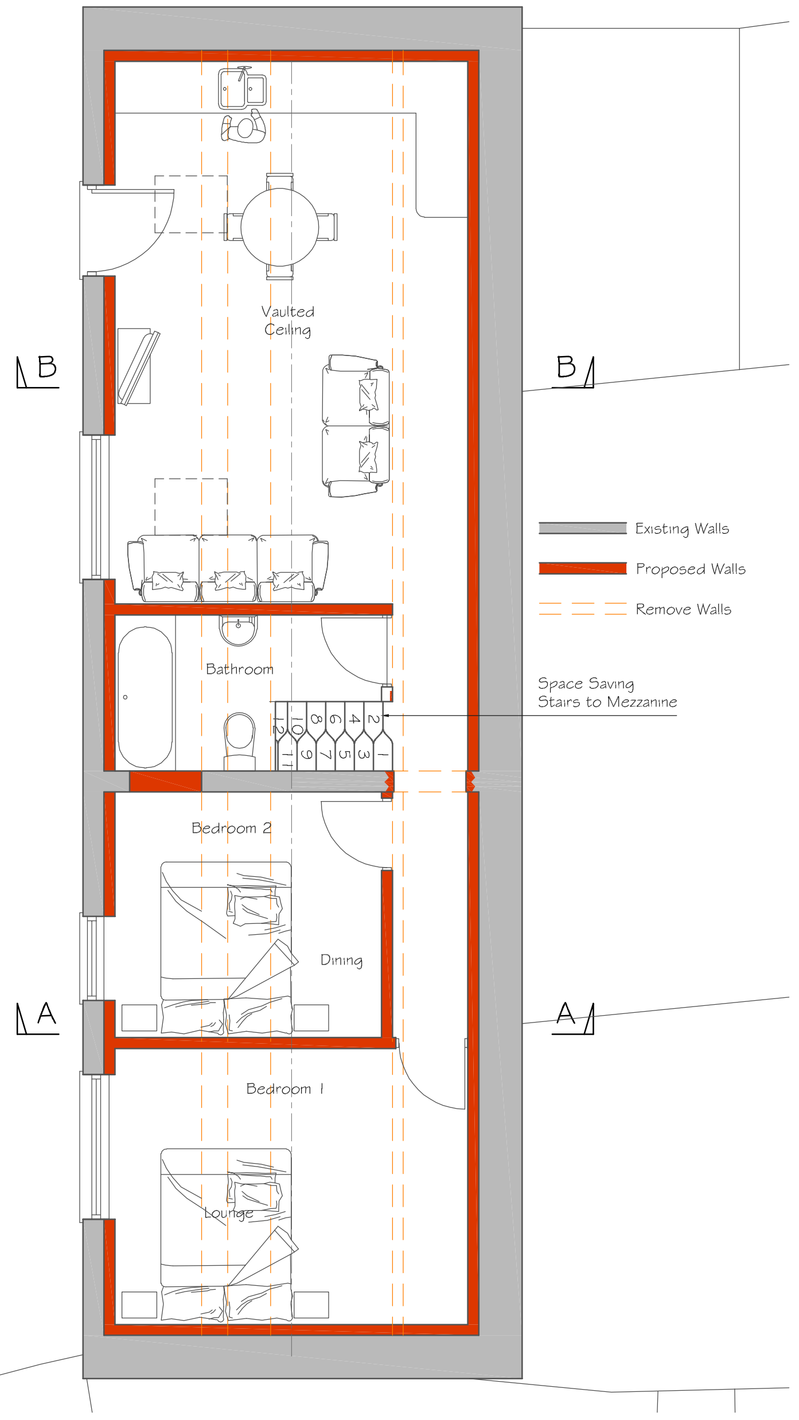


GROUND FLOOR PLAN

Scale 1:50

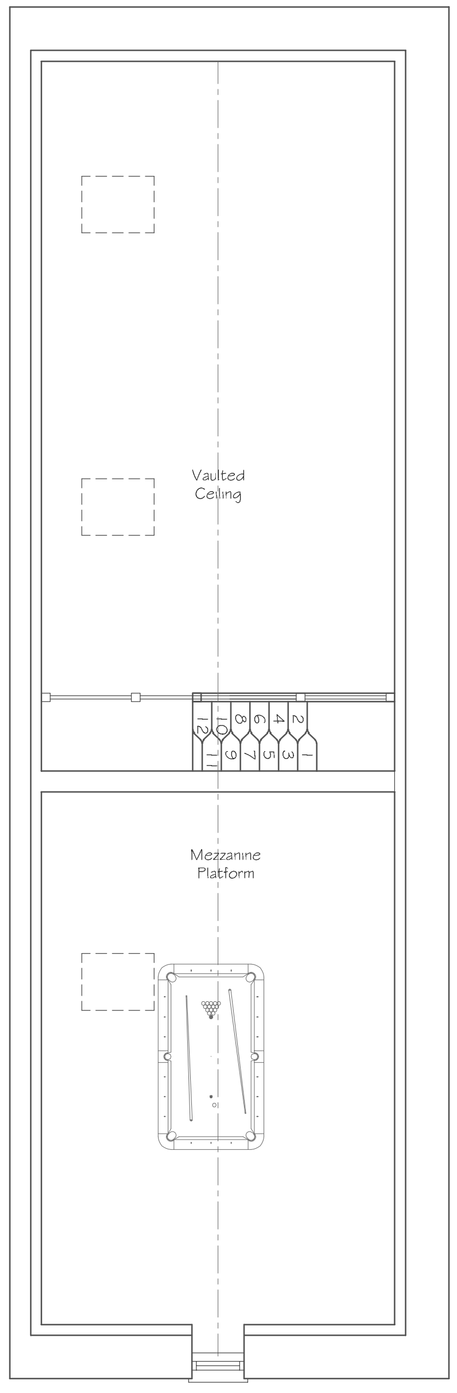


FIRST FLOOR PLAN

Scale 1:50

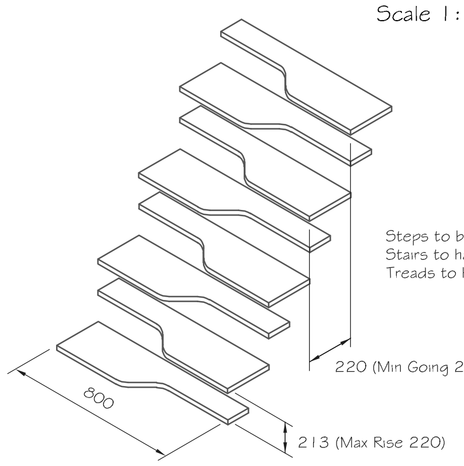


SPACE SAVING STAIR

Scale 1:20

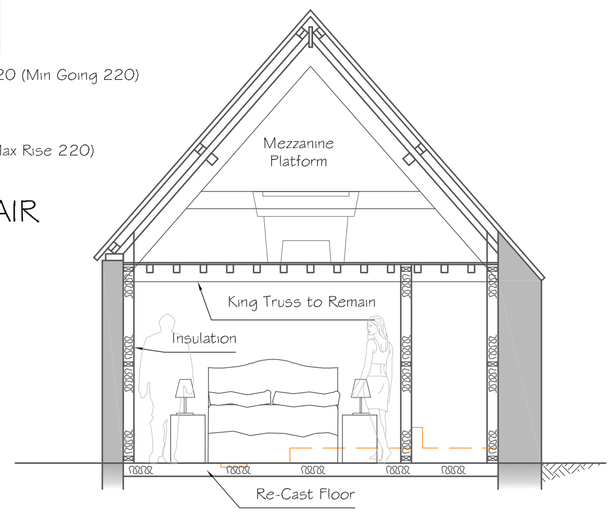


SECTION A-A

Scale 1:50

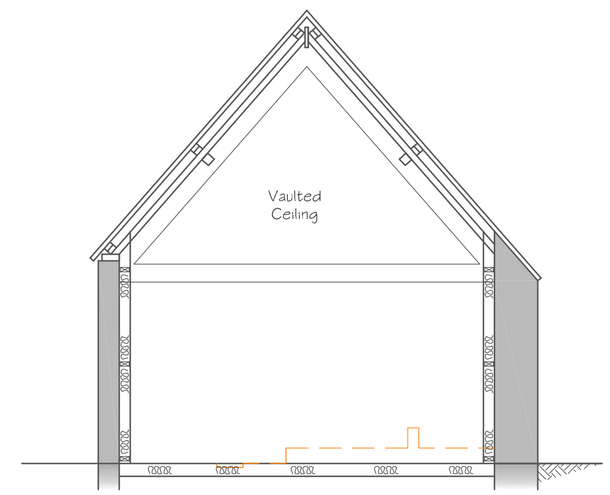

SECTION B-B

Scale 1:50

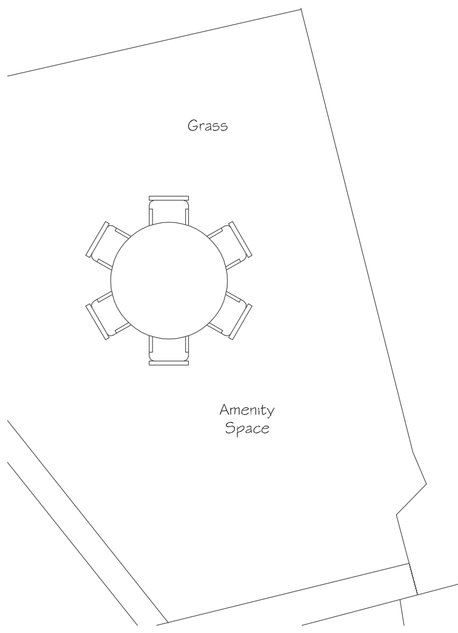


DRY LINING

Scale 1:20

LIMECRETE FLOOR

Scale 1:20

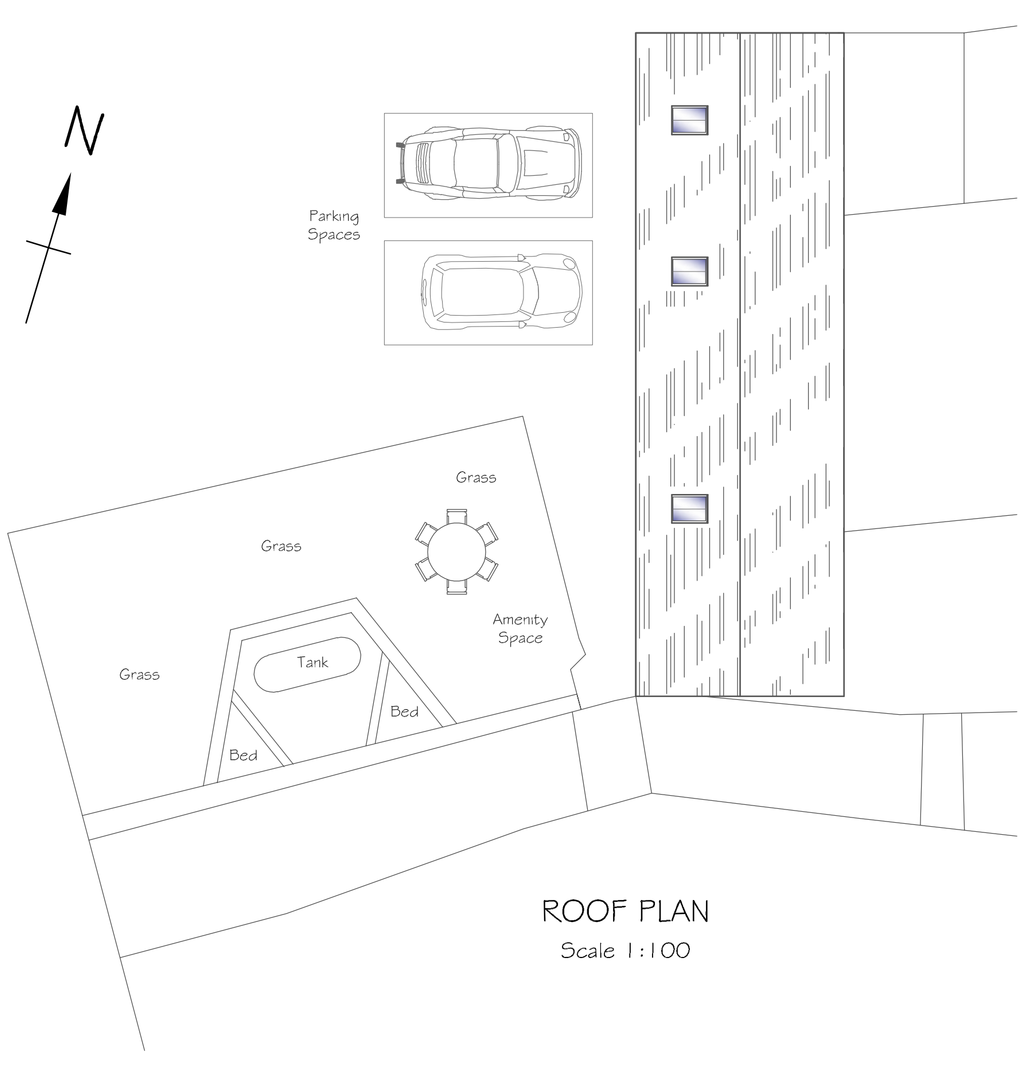

ROOF PLAN

Scale 1:100

1:20 [m]
0 0.5 1.0

1:50 [m]
0 0.5 1.0 1.5 2.0 2.5

1:100 [m]
0 1 2 3 4 5

1:500 [m]
0 5 10 15 20 25

Alex Dawson
www.addraughtling.co.uk
alex@addraughtling.co.uk
01672 511412
07791 341698

59 Barrow Close
Marlborough
Wiltshire
SN8 2BE

AD DRAUGHTING
ARCHITECTURAL SERVICES

Client

AARON MILLAR

Job Title

CONVERSION AT:
MOOR FARM,
MINETY,
WILTSHIRE,
SN16 9QP.

Drawing Title

PROPOSED ELEVATIONS AND PLANS

Scale AS SHOWN

Date 12/01/2024 Drawn AD

Drawing No. 1331-02 Rev E

841 x 594 A1