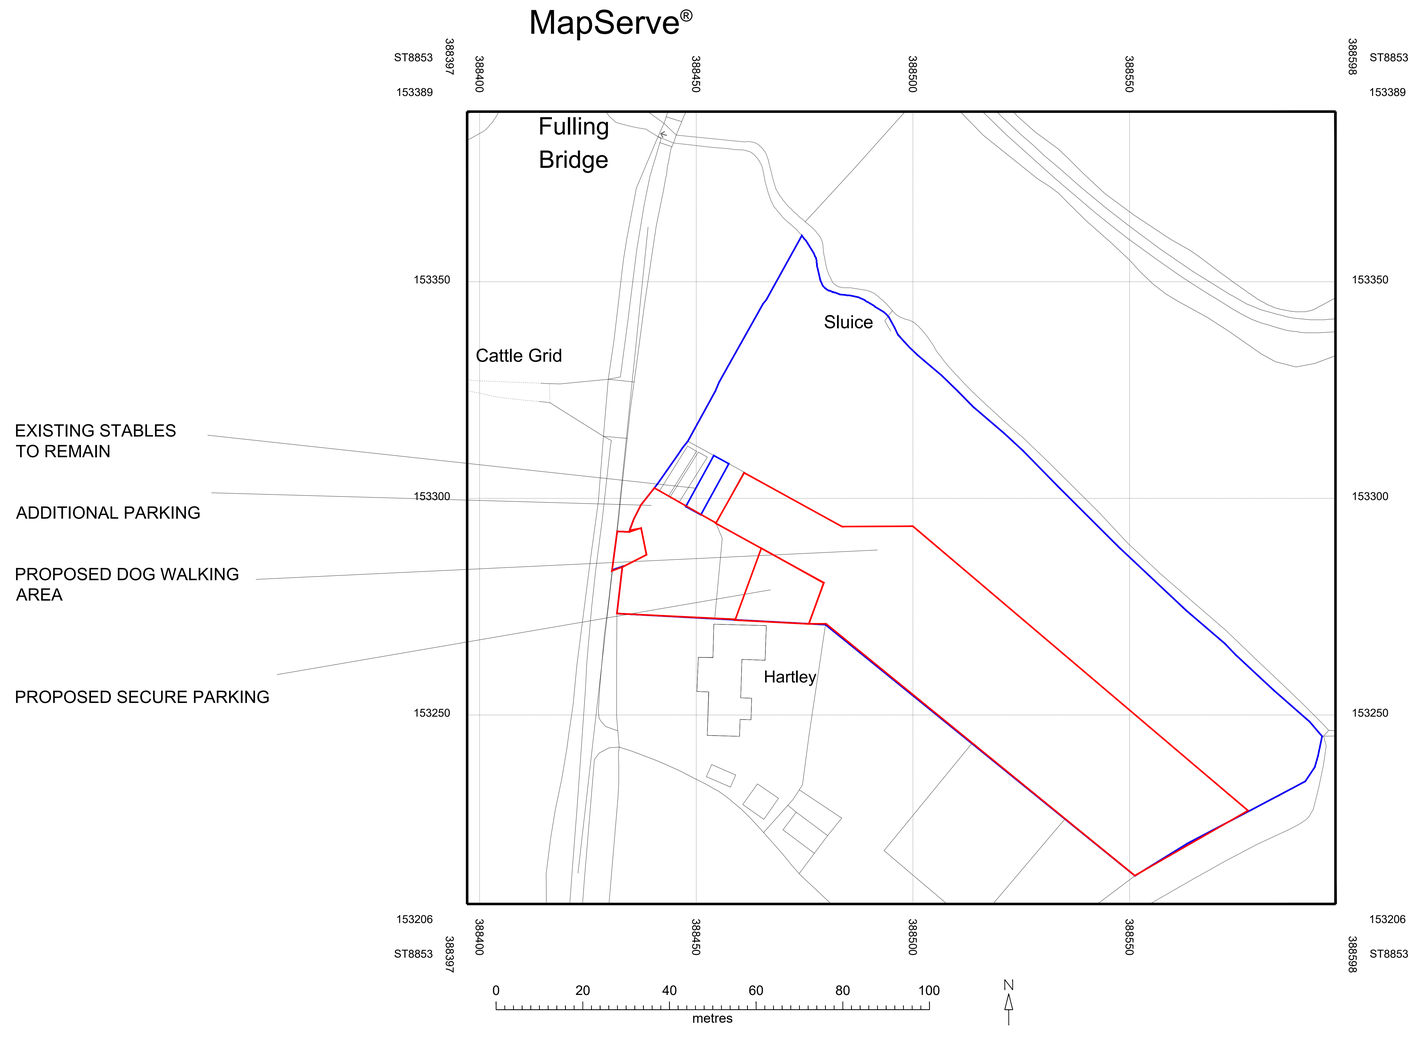

SITE & BLOCK PLAN
SCALE 1:500

© Crown copyright 2023 Ordnance Survey 100053143

elton & ASSOCIATES
ARCHITECTURAL SERVICES

ELTON & ASSOCIATARCHITECTURAL SERVICES
18, ASKEW DRIVE SPENCERS WOOD READING RG7 1HG
Telephone: (0)7400-832-387
e-mail: grahame.elton@gmail.com

In association with

Client

Project

FOLLY STABLES
PARK LANE
BA13 4NB

GENERAL NOTES

DO NOT SCALE DRAWINGS UNLESS FOR PLANNING PURPOSES.

DOCUMENTED DIMENSIONS SHALL BE TAKEN IN PREFERENCE TO SCALED DIMENSIONS.

CONTRACTOR TO VERIFY ALL DIMENSIONS ON SITE.

ALL DEMENSIONS ARE TO BE CHECKED ON SITE PRIOR TO COMMENCING ANY WORK OR SHOP DRAWINGS.

ANY DISCREPANCIES OCCURING IN THESE DRAWINGS MUST BE REFERRED TO THIS OFFICE PRIOR TO COMMENCING ANY WORK OR THE CONTRACTOR OR SUB-CONTRACTOR SHALL BEAR THE FULL RESPONSIBILITY FOR THE SAME.

ALL DESIGNS ARE THE SOLE PROPERTY OF ELTON & ASSOCIATES LTD. AND MAY NOT BE USED WITHOUT THEIR WRITTEN APPROVAL.

ALL CONSTRUCTION AND FINISHES TO COMPLY WITH STATUTORY FIRE REGULATIONS APPLICABLE TO THE CITY AND COUNTRY WHERE THE PROJECT IS LOCATED.

1		
2		
3		
4		

Project Director GJSE

Drawn by

Checked by GJSE

Scale AS INDICATED

Date SEPT 2023

Drawing Title
PROPOSED
BLOCK & SITE PLAN

Project No.

Drawing No.

PP-020