

Proposed Street Scene

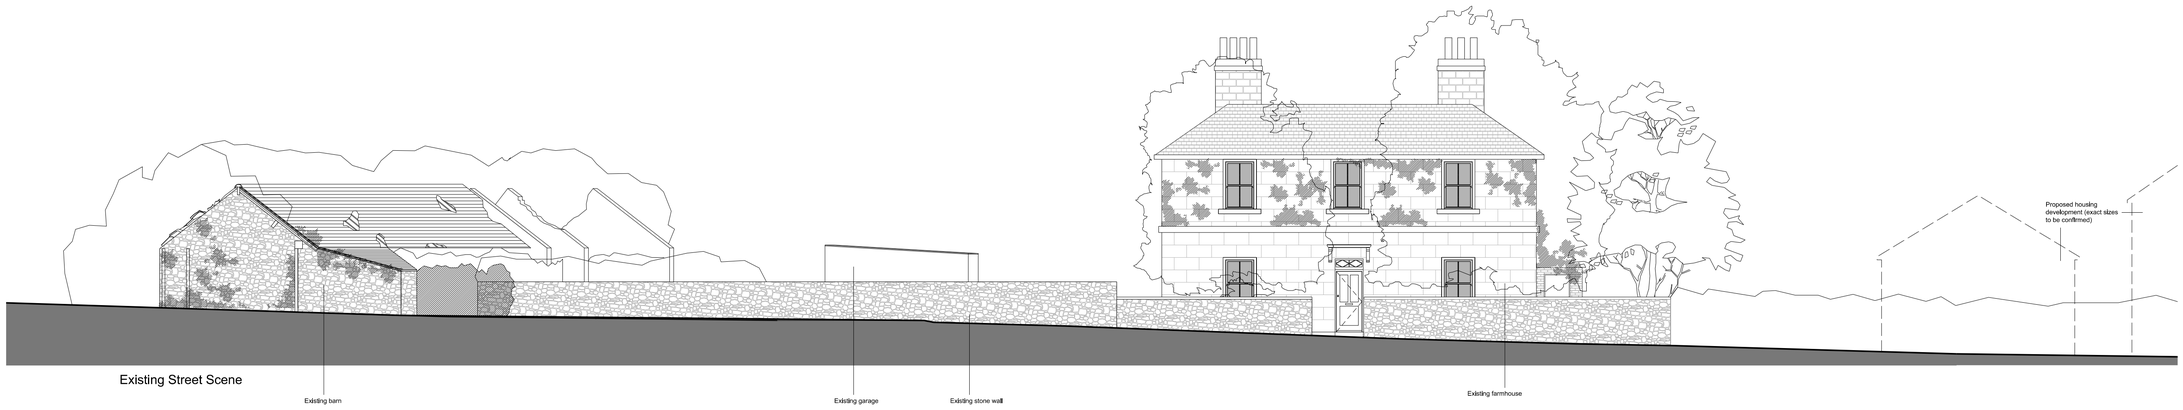

Existing Street Scene

To be read in conjunction with all relevant Architect's, Structural Engineer's and Services Engineer's drawings and details.

Do not scale from drawings. All construction information should be taken from written dimensions only. All dimensions in millimetres unless otherwise stated.

Any variations or supplementary drawings are to be commented on by the Architect.

All dimensions and conditions are to be checked on site prior to preparing drawings or commencing any work.

Please report any discrepancies before proceeding.

0m 2m 4m 6m SCALE BAR 1:100

REV	DATE	DETAILS
D	11.04.24	Wall heights amended
C	27.11.23	Scheme amended
B	07.06.23	Landscape amendments
A	19.05.23	Landscape amendments

MITCHELL ELEY GOULD

Mixed use - Retail, Offices, and Flat
SOUTHVIEW FARM
Street Scene

Planning May 2023 1:100@ISO A1 BC RM

2226 AL(0)15 D

© MITCHELL ELEY GOULD ARCHITECTS
01225 789033
THE ICE HOUSE G/F NORTH OFFICE 124-126 WALCOT STREET BATH BA1 5BG

USE FIGURED DIMENSIONS ONLY

0m 2m 4m 6m