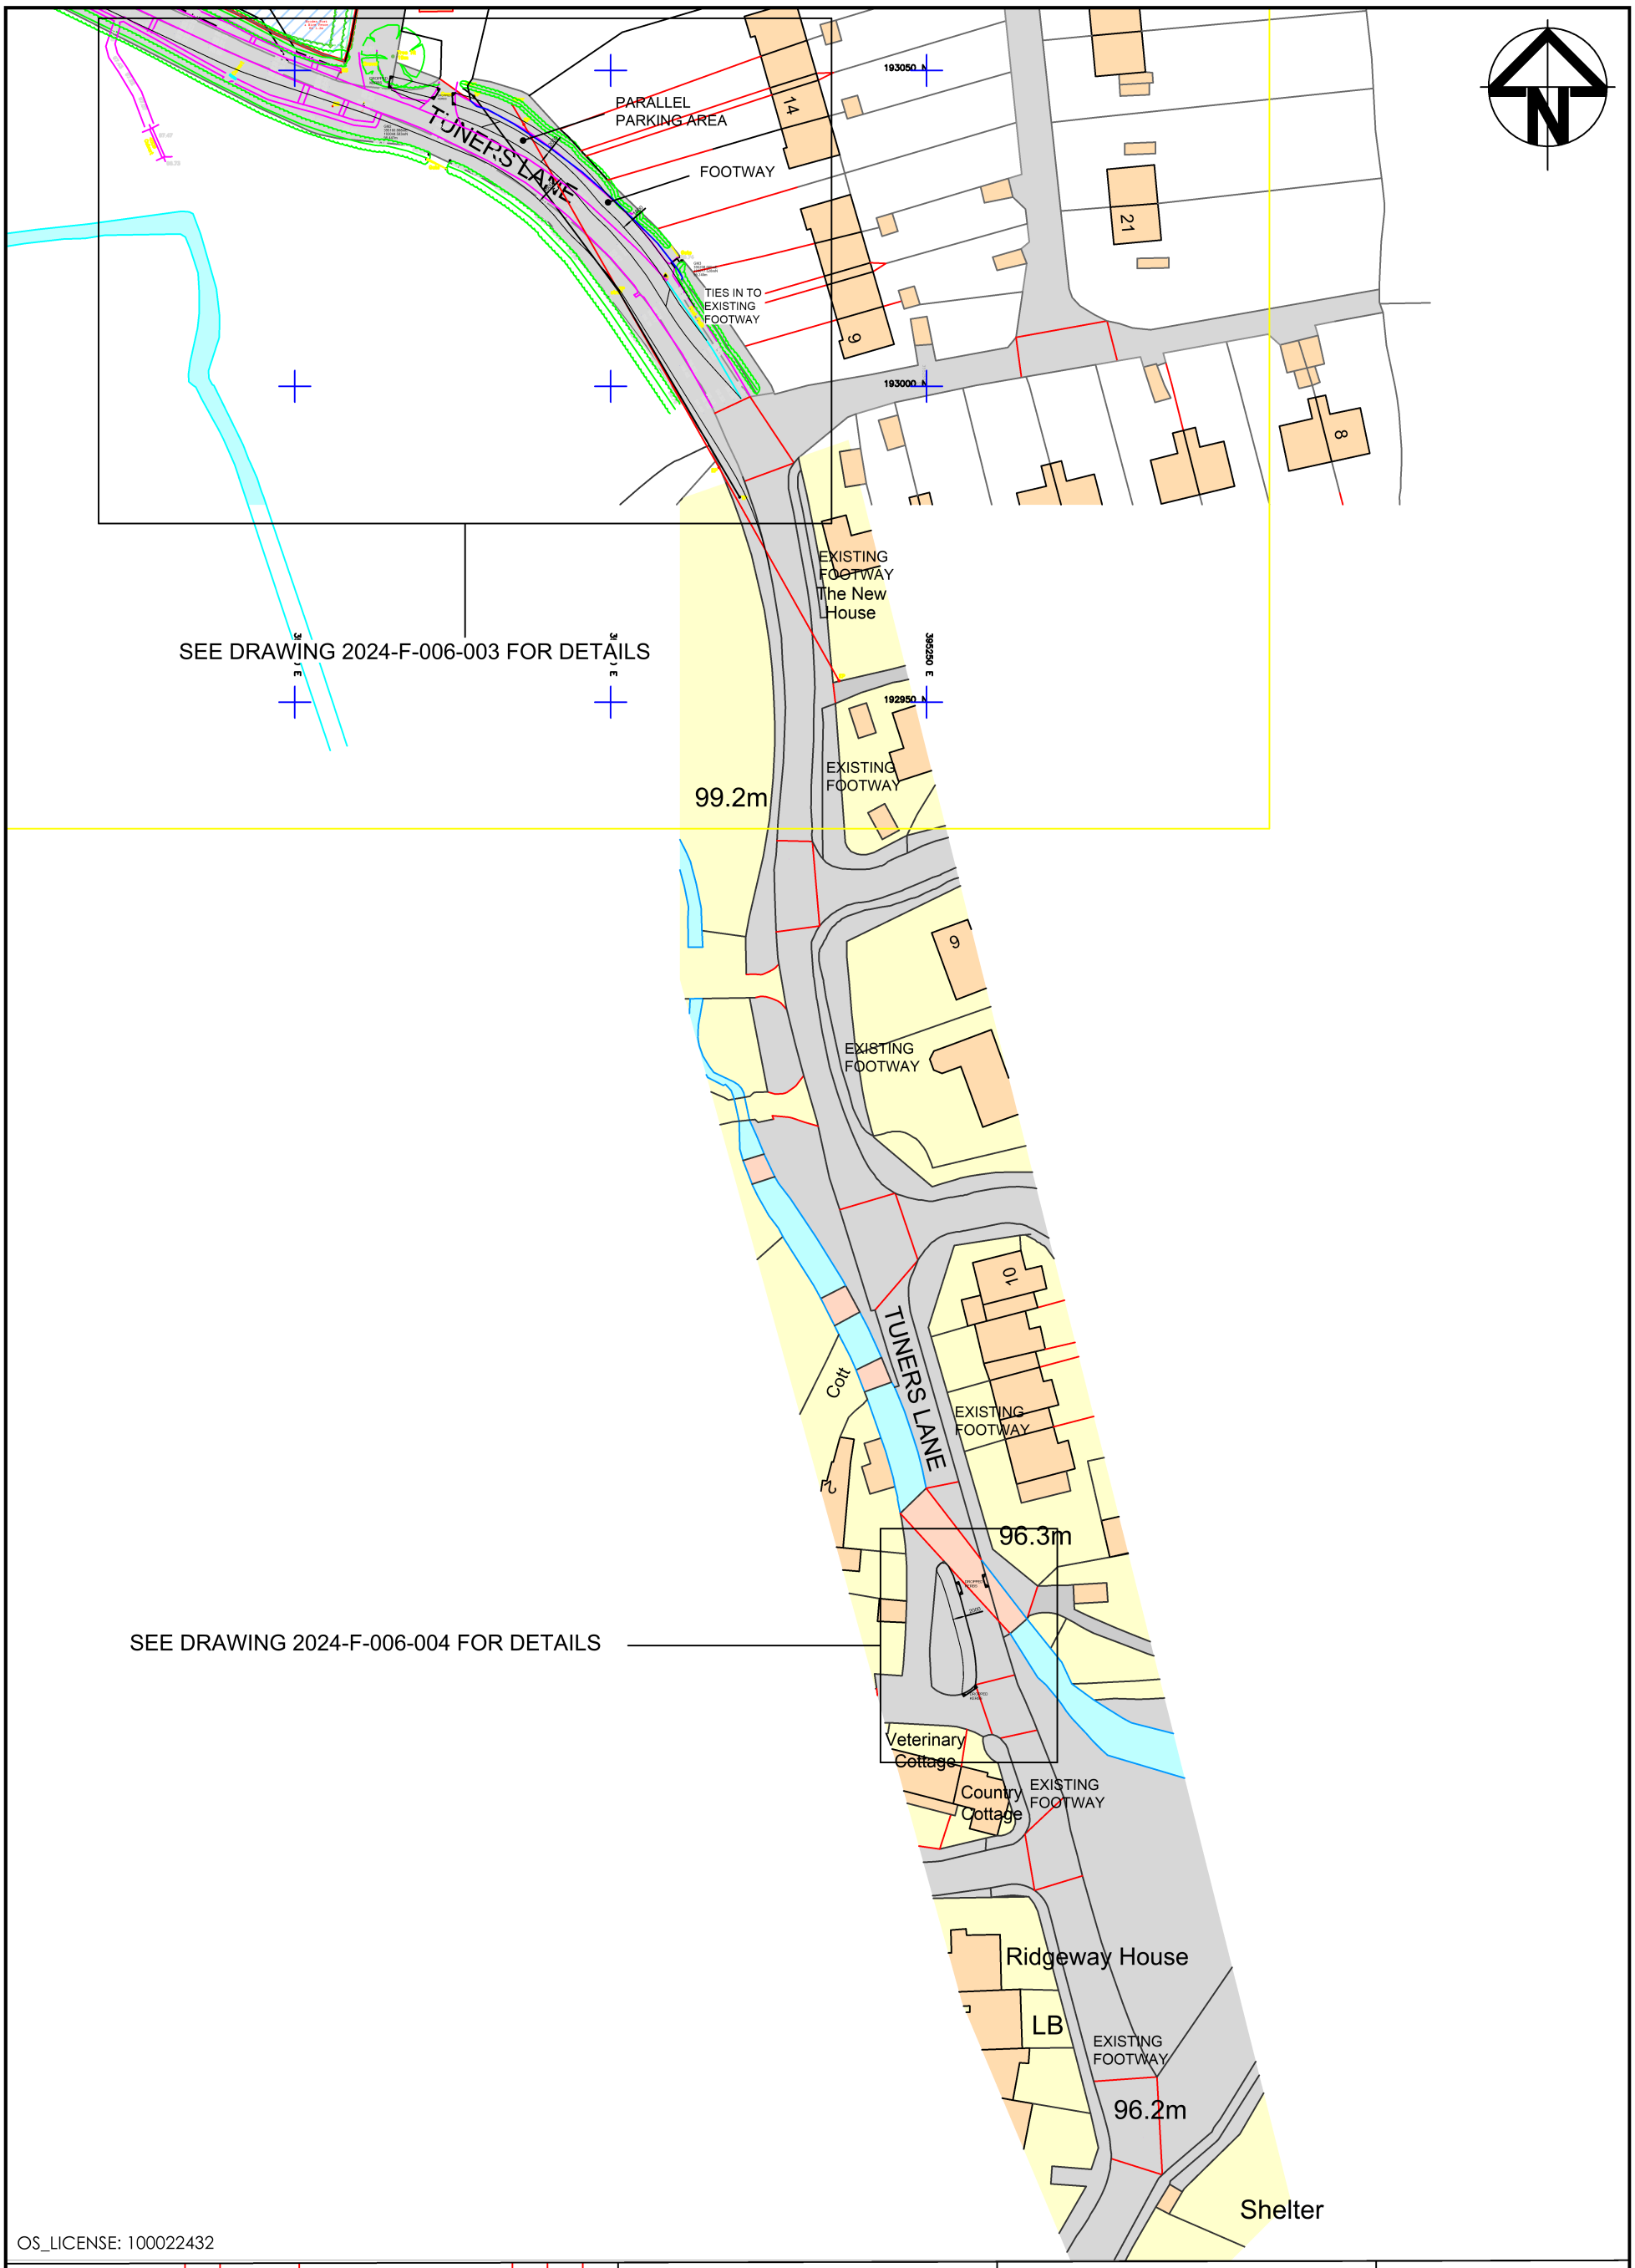

OS_LICENSE: 100022432

Rev	Date	Description	Drn	Chk	App
-	25.02.24	ORIGINAL ISSUE	EP	CT	CT

DB Land and Planning.

Tuners Lane, Crudwell.

Pedestrian Infrastructure Scheme (Overview).

SCALE: 1:1000 @A3 REV -

2024-F-006-001

carl TONKS consulting
13 - 14 Orchard Street, Bristol BS1 5EH
T - 01179 055 155 M - 07866 543939
www.tonks-consulting.co.uk