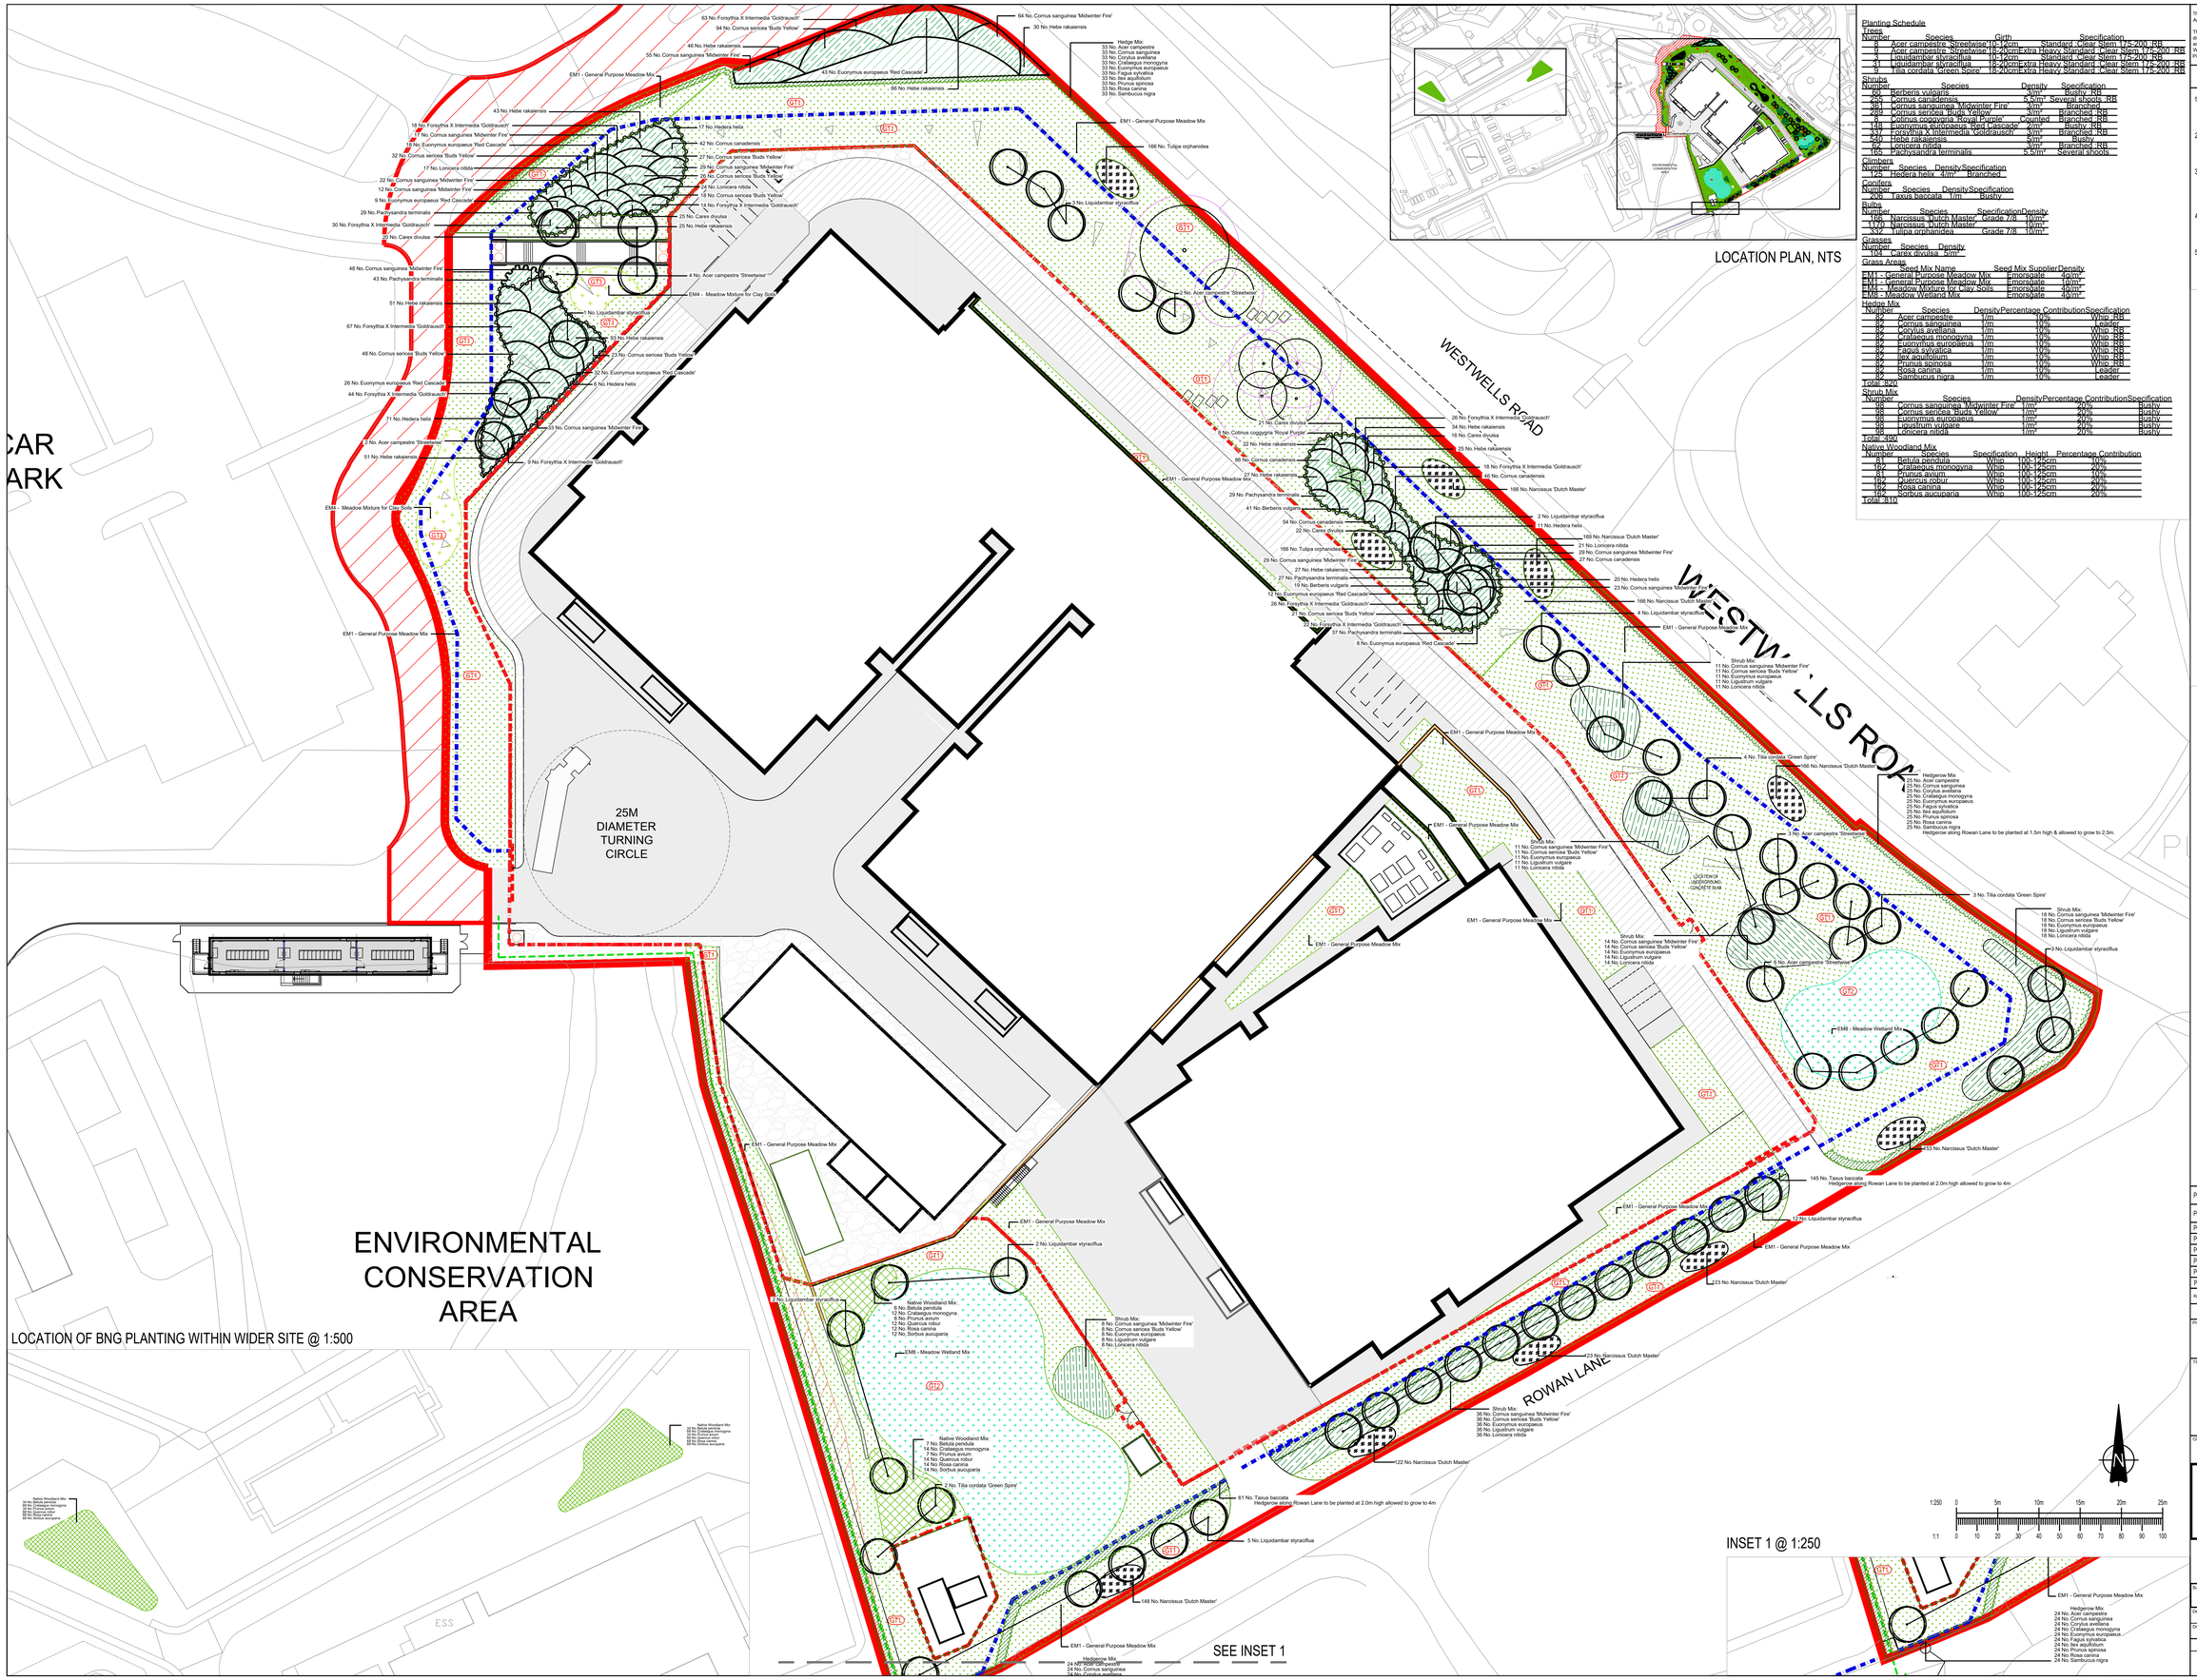


Planting Schedule

Trees

Number	Species	Girth	Specification
8	Acer campestre 'Streetwise'	10-12cm	Standard, Clear Stem 175-200, RB
9	Acer campestre 'Streetwise'	18-20cmExtra Heavy Standard, Clear Stem 175-200, RB
3	Liquidambar styraciflua	10-12cm	Standard, Clear Stem 175-200, RB
31	Liquidambar styraciflua	18-20cmExtra Heavy Standard, Clear Stem 175-200, RB
9	Tilia cordata 'Green Spire'	18-20cmExtra Heavy Standard, Clear Stem 175-200, RB

Shrubs

Number	Species	Density	Specification
60	Berberis vulgaris	3/m²	Bushy, RB
255	Cornus canadensis	5.5/m²	Several shoots, RB
361	Cornus sanguinea 'Midwinter Fire'	3/m²	Branched
289	Cornus sericea 'Buds Yellow'	3/m²	Branched, RB
8	Cotinus coggygria 'Royal Purple'	Counted	Branched, RB
148	Euonymus europaeus 'Red Cascade'	2/m²	Bushy, RB
337	Forsythia X Intermedia 'Goldrausch'	3/m²	Branched, RB
430	Hebe rakaiensis	5/m²	Bushy
82	Lonicera nitida	3/m²	Branched, RB
185	Pachysandra terminalis	5.5/m²	Several shoots

Climbers

Number	Species	Density	Specification
1258	Hedera helix	4/m²	Branched

Conifers

Number	Species	Density	Specification
208	Taxus baccata	1/m	Bushy

Bulbs

Number	Species	Specification	Density
166	Narcissus 'Dutch Master'	Grade 7/8	16/m²
1170	Narcissus 'Dutch Master'		16/m²
332	Tulipa orphanidea	Grade 7/8	16/m²

Grasses

Number	Species	Density
1164	Carex divulsa	5/m²

Grass Areas

Seed Mix Name	Seed Mix Supplier	Density
EM1 - General Purpose Meadow Mix	Emorsgate	4g/m²
EM1 - General Purpose Meadow Mix	Emorsgate	1g/m²
EM4 - Meadow Mixture for Clay Soils	Emorsgate	4g/m²
EM5 - Meadow Wetland Mix	Emorsgate	4g/m²

Hedge Mix

Number	Species	Density	Percentage Contribution	Specification
82	Acer campestre	1/m	10%	Whip, RB
82	Cornus sanguinea	1/m	10%	Leader
82	Corylus avellana	1/m	10%	Whip, RB
82	Crataegus monogyna	1/m	10%	Whip, RB
82	Euonymus europaeus	1/m	10%	Whip, RB
82	Fagus sylvatica	1/m	10%	Whip, RB
82	Ilex aquifolium	1/m	10%	Whip, RB
82	Prunus spinosa	1/m	10%	Whip, RB
82	Rosa canina	1/m	10%	Leader
82	Sambucus nigra	1/m	10%	Leader

Total: 820

Shrub Mix

Number	Species	Density	Percentage Contribution	Specification
98	Cornus sanguinea 'Midwinter Fire'	1/m²	20%	Bushy
98	Cornus sericea 'Buds Yellow'	1/m²	20%	Bushy
98	Euonymus europaeus	1/m²	20%	Bushy
98	Ligustrum vulgare	1/m²	20%	Bushy
98	Lonicera nitida	1/m²	20%	Bushy

Total: 490

Native Woodland Mix

Number	Species	Specification	Height	Percentage Contribution
61	Betula pendula	Whip	100-150cm	10%
162	Crataegus monogyna	Whip	100-125cm	20%
61	Prunus avium	Whip	100-150cm	10%
162	Quercus robur	Whip	100-125cm	20%
162	Rosa canina	Whip	100-125cm	20%
162	Sorbus aucuparia	Whip	100-125cm	20%

Total: 814

This drawing should not be scaled. Dimensions to be verified on site.
Any discrepancies should be referred to the Engineer prior to work being put in hand.

This drawing is the property of Waterman Infrastructure & Environment Limited, and the drawing is issued on the condition that it is not copied reproduced, retained or disclosed to any unauthorised person, either wholly or in part without the consent in writing of Waterman Infrastructure & Environment Limited
Pickfords Wharf, Clink Street, London SE1 9DG t 020 7928 7888 f 03333 444 501

GENERAL NOTES

1. THIS DRAWING IS TO BE READ IN CONJUNCTION WITH ALL ENGINEER'S, ARCHITECT'S OR OTHER RELEVANT DRAWINGS AND SPECIFICATIONS.
2. ALL DIMENSIONS AND LEVELS ARE TO BE CHECKED ON SITE BY THE CONTRACTOR PRIOR TO PREPARING ANY WORKING DRAWINGS OR COMMENCING ON SITE.
3. THE CONTRACTOR MUST ENSURE AND WILL BE HELD RESPONSIBLE FOR THE OVERALL STABILITY OF THE BUILDING/STRUCTURE/EXCAVATION AT ALL STAGES OF THE WORK.
4. ALL WORK BY THE CONTRACTOR MUST BE CARRIED OUT IN SUCH A WAY THAT ALL REQUIREMENTS UNDER THE HEALTH AND SAFETY AT WORK ACT ARE SATISFIED.
5. ALL WORK IS TO BE CARRIED OUT IN COMPLIANCE WITH THE REQUIREMENTS OF THE RELEVANT STATUTORY AUTHORITIES AND REGULATIONS.

KEY

- Redline Boundary
- Soft Landscape
- Proposed Trees
- Proposed Specimen Shrubs
- GT1 - General Purpose Grass Mix EM1 by Emorsgate Seeds
- GT2 - Proposed EM6 Wet Meadow Mixture by Emorsgate Seeds
- GT3 - Proposed EM4 Meadow Mixture for Clay Soils by Emorsgate Seeds
- Proposed Shrub Planting
- Proposed Bulb Planting
- Proposed Native Woodland Mix
- Proposed Hedgerow: Hedgerow height to be 1.5m and 1m width. Species to include, hawthorn, blackthorn, hazel, holly, dog rose, spindle, field maple, beech, dogwood and elder. Hedgerow planted as approximately 1.5m high whips, and would require a cut once a year.
- Existing Landscape and bund
- Proposed Grass Grid
- Proposed Hardstanding

Rev.	Date	Description	By	Chk
P08	09.04.24	UPDATES TO SOUTH WEST ENTRANCE AS PER COMMENTS	BM	TH
P07	21.12.23	S5 SUITABLE FOR REVIEW AND ACCEPTANCE BY APPOINTING PARTY	BM	TH
P06	15.11.23	ISSUED FOR STAGE 3 PRESENTATION	BM	TH
P05	01.11.23	ISSUED FOR PLANNING	BM	TH
P04	20.07.23	ISSUED FOR INFORMATION	BM	TH
P03	25.05.23	ISSUED FOR INFORMATION	BM	TH
P02	11.05.23	ISSUED FOR INFORMATION	BM	TH
P01	01.04.23	ISSUED FOR INFORMATION	BM	TH

Amendments

Project: SPRING PARK

Title: Landscape Planting Plan

Client: ARK DATA CENTRES

waterman
South Suite 8 Nelson Mandela Place Glasgow G2 1BT
t 0141 418 1900
mail@watermangroup.com www.watermangroup.com

Suitability	REVIEW & ACCEPT		S5
Designed By	BM	Director	TH
Drawn By	BM	Date	19.04.23
Waterman Ref	WIE19792		
Scales @ A0	1:250		

Project - Originator - Volume - Level - Type - Role - Number: 19792-WAT-ELS-XX-DR-L-743000
Revision: P08

A0-Wat-ISO-S, ACAD_LandscapeBase_P5 North_South, M2 OS Base, WIE-SPP5-SW-XX-M2-C-000001

N:\Projects\WIE19792\1007_CAD\74
File Path