Overview

Not To Scale

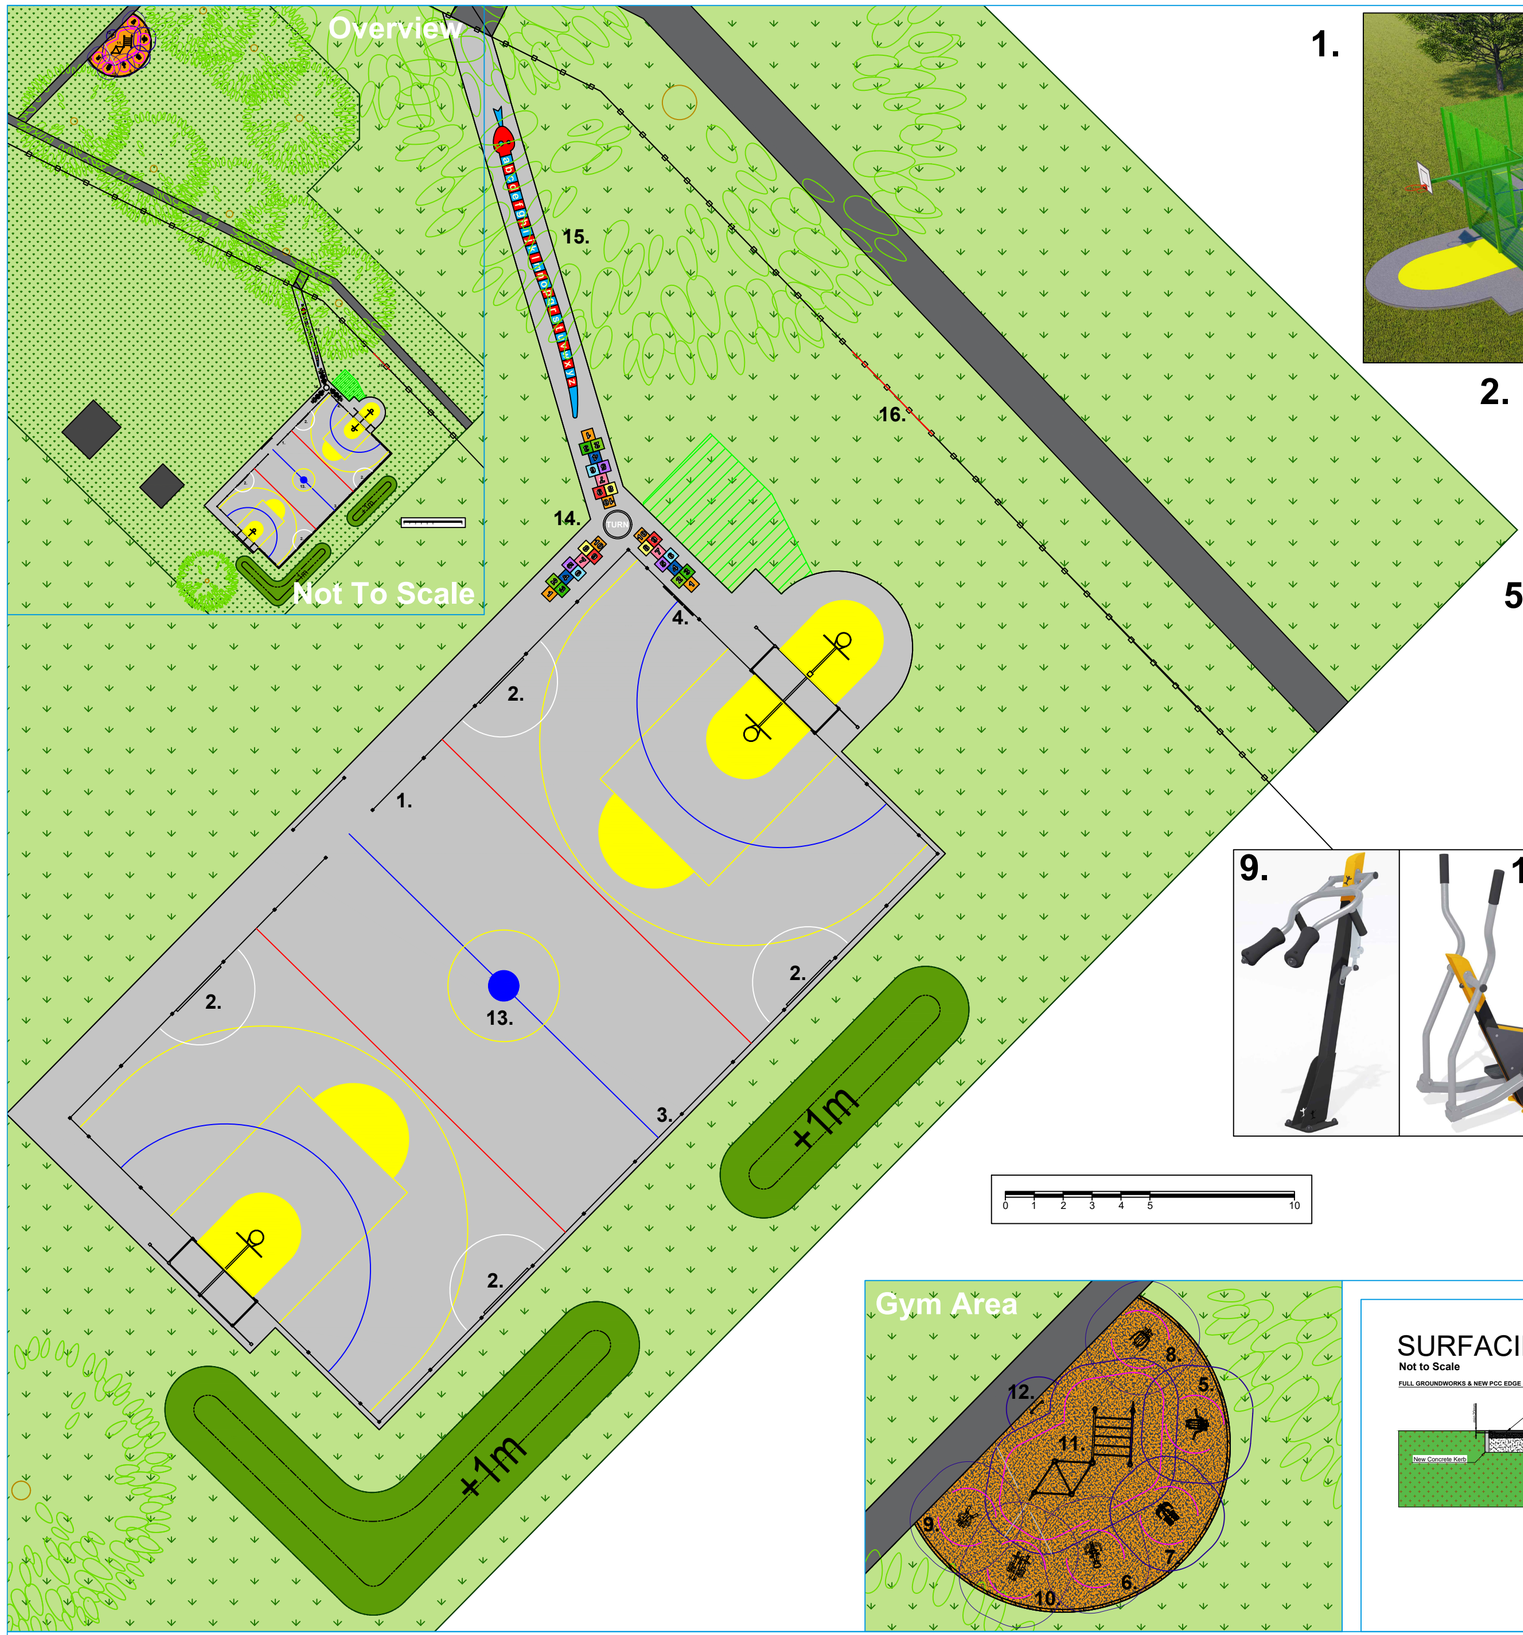

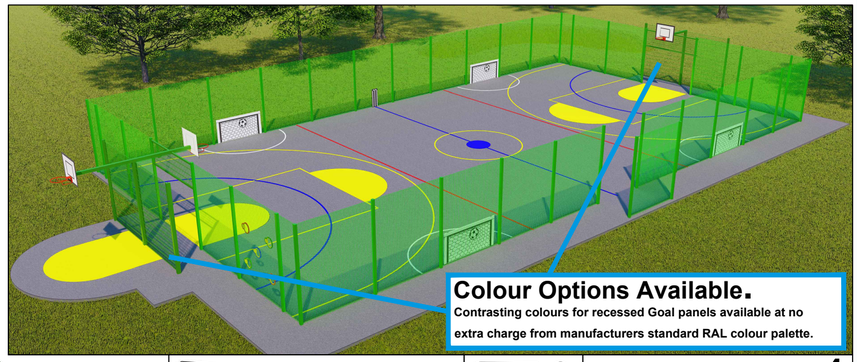

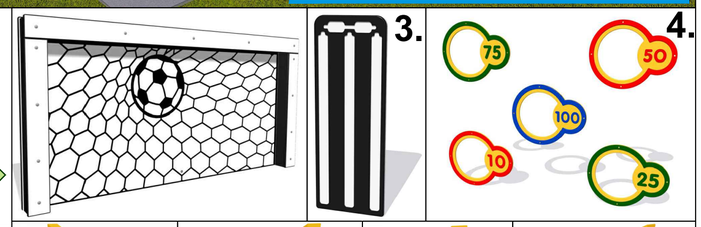

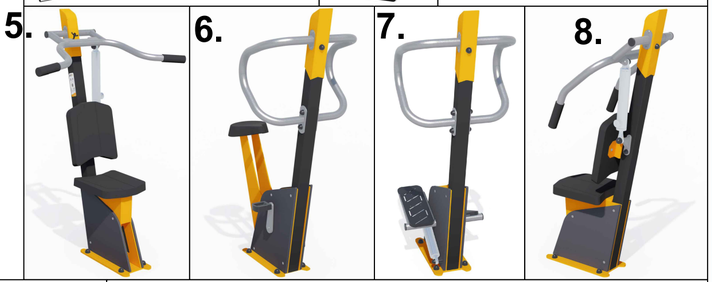

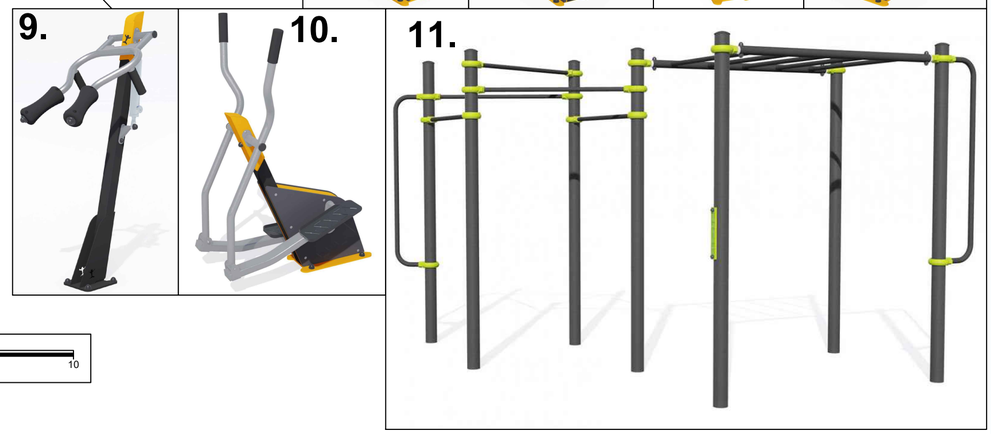

0 1 2 3 4 5 10

SURFACING DETAIL

Not to Scale

FULL GROUNDWORKS & NEW PCC EDGE - TARMAC

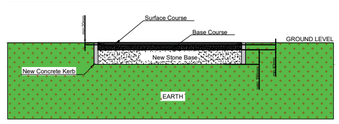

CHASE CUT INTO GRASS - NEW SUBBASE - SURFACE LEVEL

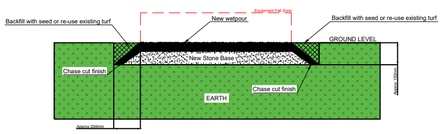

ITEMS LIST

Sport Equipment

1. IAE MUGA - 30m x 15m* Ref: UKIAEMUGA
2. 4No. Fahr Football Goal Panel - Fence Mounted Ref: UKFITPGOALWM
3. Fahr Cricket Wicket Panel - Fence Mounted Ref: UKFICRICKET12
4. Fahr Wall Target Ring (Set of 5) - Fence Mounted Ref: UKFITARGETRING5

Gym Equipment

5. Acti'Fit Overhead Press Ref: J37211A
6. Acti'Fit Bike Ref: J37217A
7. Acti'Fit Stepper Ref: J37216A
8. Acti'Fit Chest Press Ref: J37218A
9. Acti'Fit Squat Ref: J37210B
10. Acti'Fit Elliptical Trainer Ref: J37215A

Street Workout Equipment

11. Street Workout - Freestyle Combination Ref: J5220A

Ancillaries

12. Signs Express A2 STANDARD Gym Notice Sign - Panel with protective trim, end caps & 2 Posts inc. delivery Ref: UKA2PP-2P
13. Multi-Sport Thermographic Linemarkings Ref: UKLINEMARKING
14. 3 Way Hopscotch Thermographic Ref: UKLINEMARKING
15. A to Z Snake Thermographic Ref: UKLINEMARKING
16. Reinstalled of 4Lm existing galvanised fencing

*MUGA to include:
- 95Lm Duex Sport 868 Rebound Fencing (3m High)
- 2No. Recessed Goal Ends with open sides for access
- 2No. Basketball Overpanels
- 1No. Stand Alone Basketball Post (Facing outside the MUGA)
- 1No. Chicane Entrance

MUGA Surfacing

MUGA to be surfaced with 544m² Tarmac base and wearing course.

MUGA Groundworks

Tarmac requires full groundworks. This equates to:
- 483m² Excavation into Grass
- 61m² Excavation into Tarmac
- Supply & Lay 544m² Geotextile Membrane
- Supply & Lay 544m² MOT Type 1 Stone
- Supply & Lay 135Lm PCC Edging

Gym Surfacing

Gym to be surfaced with 73m² Black Wetpour with Orange fleck 50 / 50 mix. Critical fall heights as follows:
44.5m² @ 1.2m or less
28.5m² @ 1.4m

Includes 22Lm Chase Cut Edging into existing Grass.

Gym Groundworks

Wetpour requires full groundworks. This equates to:
- 73m² Excavation into Grass
- 73m² MOT Type 1 Stone

Removals
- Dig removal of Large Brick Wall
- Careful Dig removal of 5No. Gym Equipment, to be reinstalled elsewhere by the client
- Careful Dig removal of 4Lm fencing, to be reinstalled in situ by Proludic once works have been completed

Landscaping
- All spoil from excavation into Grass to be relocated on site to required depths in order to create mounds and fill void where existing Tarmac has been removed. (Approximately 82m³)
- Mound to be formed, compacted and topped with 129m² Topsoil & Turf (watering is the responsibility of others and has not been costed for)
- Area where existing Tarmac has been removed and not covered by new Tarmac to be reinstated with 17m² Topsoil & Turf (watering is the responsibility of others and has not been costed for)

Miscellaneous
- Preliminaries included
- Post Installation Inspection included
- Additional time has been allocated for installation into tarmac, as well as levelling sloping ground surrounding the MUGA
- Plant Hire allowance for 1 week

Exact Location of MUGA, Gym & Street Fitness Unit to be confirmed on site.

Wetpour guarantees are only valid when laid onto appropriate subbase with pre-cast concrete edging (PCC) to the manufacturer's specification. Wetpour guarantees will not be applicable when wetpour is laid onto any existing surface this includes (but not limited to) existing wetpour, paving slabs, tarmac & concrete.

Preliminaries have been included within your quotation, these equate to site setup, safety fencing, safety signage, welfare, offloading of equipment, storage & waste removal.

Topsoil & Turf to be done by Proludic (watering is the responsibility of others and has not been costed for).

Some images shown are for illustrative purposes only. The quote and items list will show the exact equipment used.

PRODUCT KEY

New Tarmac | Wetpour | Chase Cut
Pathway (Existing) | Grass (Existing)
Trees (Existing) | Mounding
Reinstalled Fencing | Fencing (Existing)
Free Fall | Free Space

Grassacres MUGA - Westbury

Westbury Town Council

DATE: 15/04/2024 REF: 2402.42021(GrassacresMUGA_WestburyTC)

REV: - DB: PP CB: AL SCALE: 1:150 @ A2

N

Proludic® Designer of play and sports areas