
* COPYRIGHT.
DO NOT SCALE EXCEPT FOR PLANNING PURPOSES.
CHECK ALL DIMENSIONS ON SITE.
THIS DRAWING IS ONLY TO BE USED ON THE SITE
FOR WHICH DESIGNED.

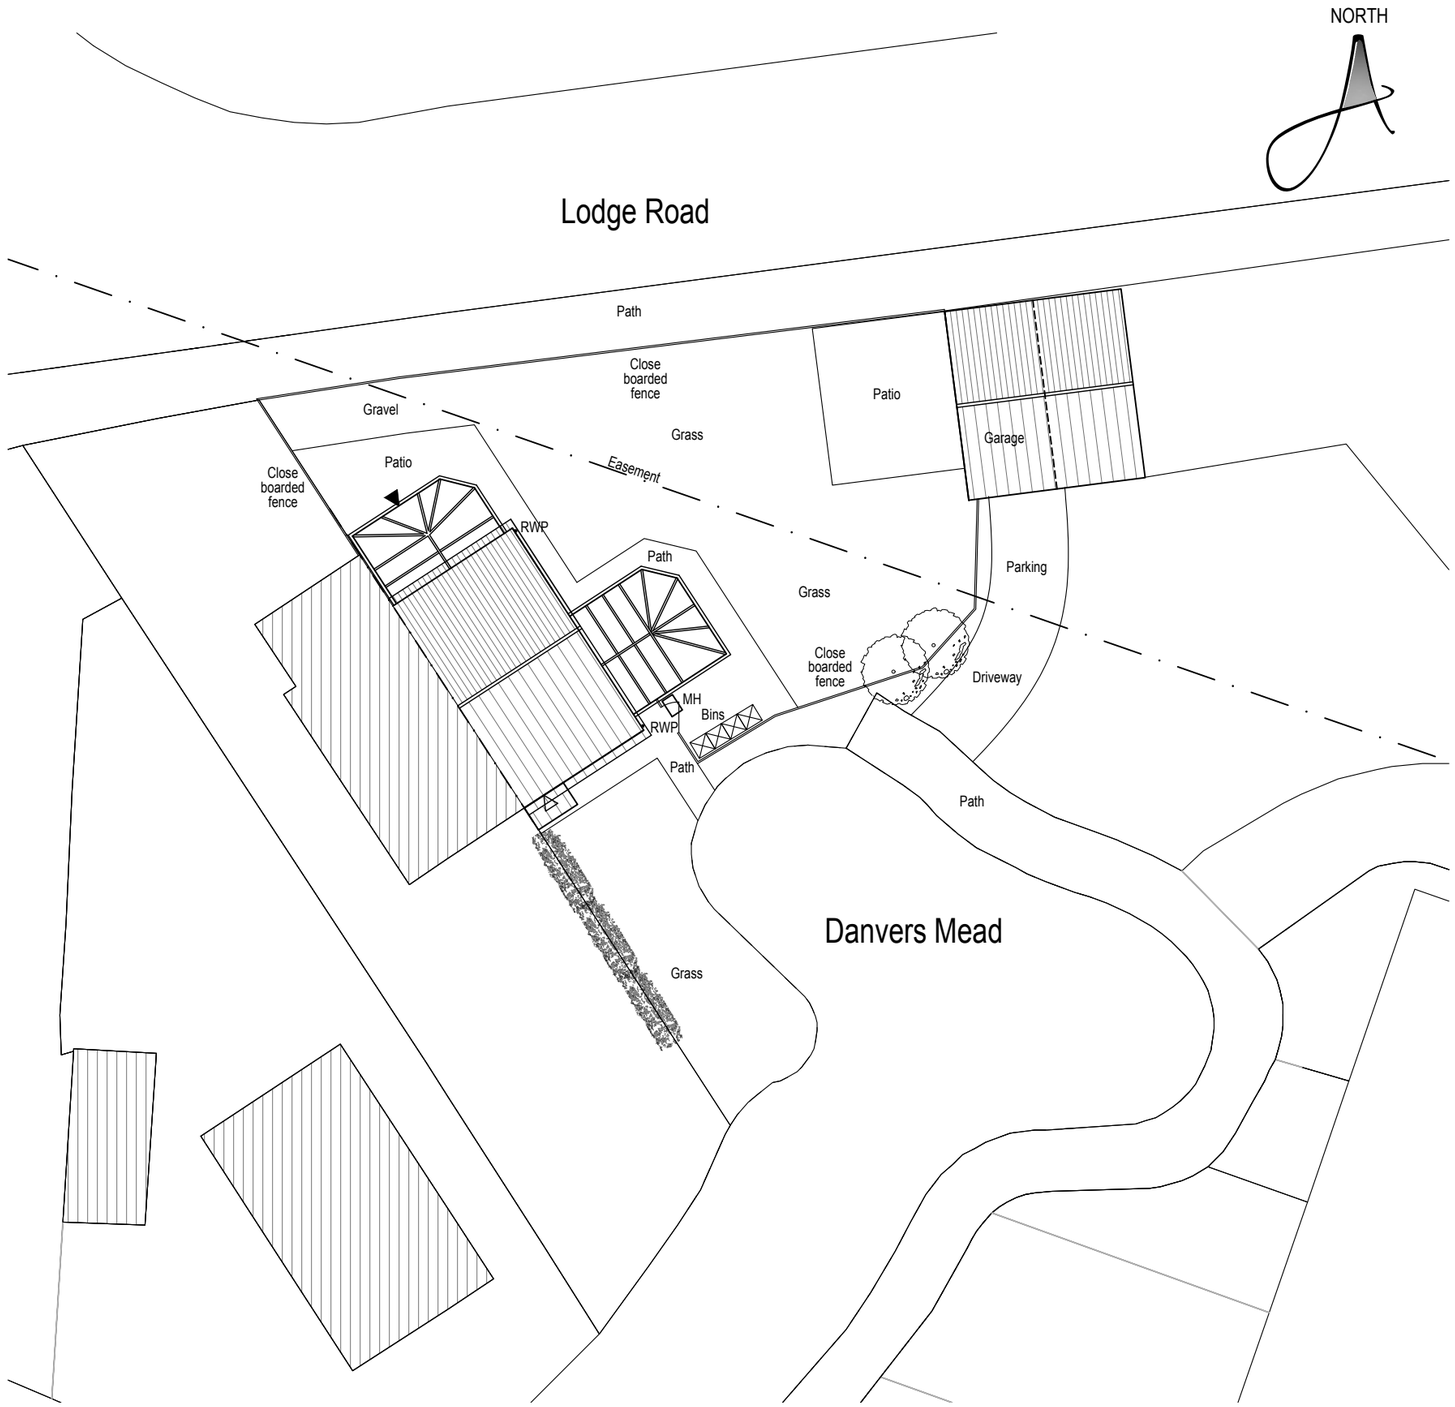

EXISTING SITE PLAN

1:200 2m 4 6m 8 10m 12



SITE LOCATION PLAN

1:1250 12.5m 25 37.5m 50 62.5m 75

LEGEND

- Site Boundary
- Existing tree planting.
- Existing greenery.
- Access Door
- Primary Access Door

A	Existing patio position revised	Apr 24
REVISIONS		DATE

CLIENT:
MRS FAULKNER

PROJECT:
2No. PROPOSED SINGLE STOREY EXTENSIONS TO REPLACE EXISTING CONSERVATORIES & INTERNAL ALTERATIONS AT 8 DANVERS MEAD, CHIPPENHAM, WILTSHIRE, SN15 3TP

TITLE:
EXISTING SITE PLAN
SITE LOCATION PLAN

DRAWN: RJ	SCALES @ A3: 1:200, 1:1250
CHECKED: JA	
DATE: NOV 23	
DRG No: AA/23/44/01	REV.: A

Armstrong architecture
THE OLD BAKEHOUSE, 21 TIMBER STREET,
CHIPPENHAM, WILTSHIRE, SN15 3BS
01249 404 004 info@armstrongarchitecture.co.uk