


## ENTRANCE PATH PLAN

AS PROPOSED - 1:25

0 500mm

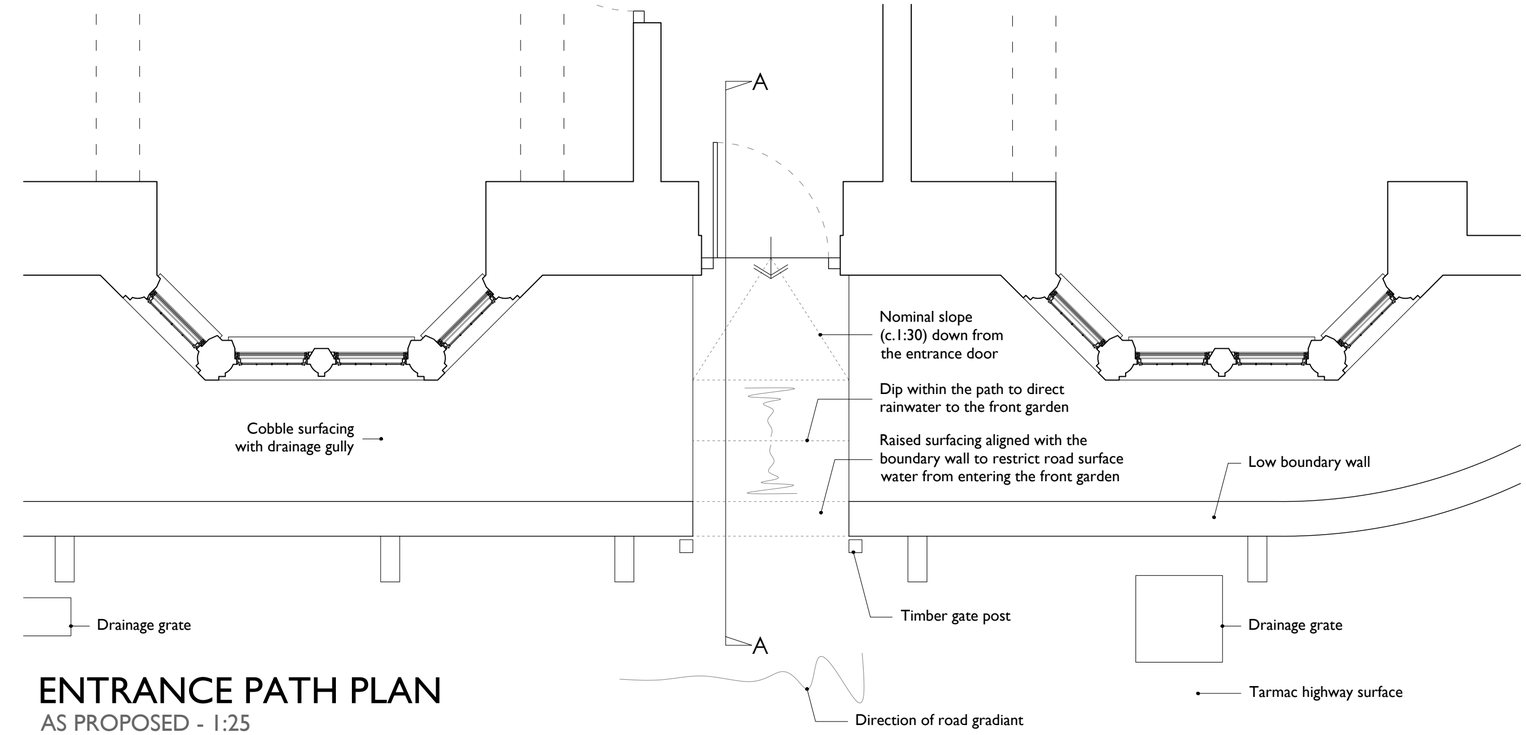


## ENTRANCE PATH SECTION A-A

AS PROPOSED - 1:10

0 200mm

23004/015

Project & Drawing No | Revision

Drawing Status

| | | | |
|---|---|---|---|
| Church Cottage<br>Castle Combe<br>Alana Marie Chalmers<br>Project | Front Garden Drainage<br>Detail | 1:10 & 25<br>Scale | A2<br>Size |
| | | jc<br>Drawn By | ALS<br>Checked By |
| | | 29.01.2024<br>Drawing Creation Date | |

Then Now When
Architecture + Conservation

THIS DRAWING IS COPYRIGHT ©
This drawing is the property of Then Now When : Architecture + Conservation and copyright is reserved on the drawing and the content therein. All site dimensions are to be verified by the Contractor and any discrepancies reported to the Architect before proceeding. Figured dimensions are to be used only.