



Street Elevation A

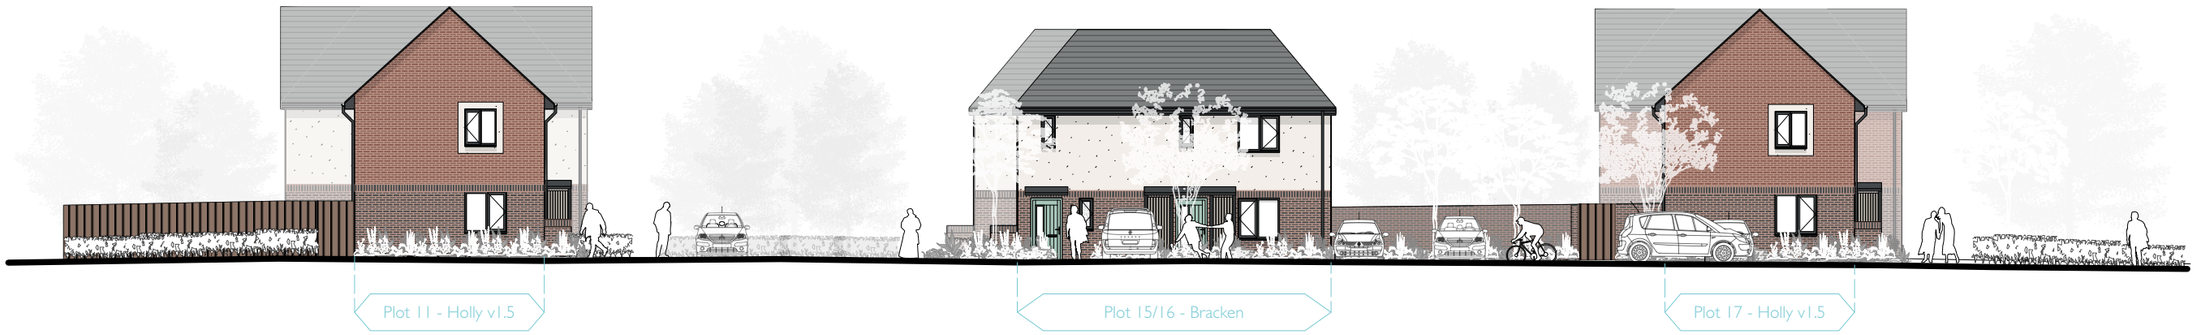

Street Elevation B

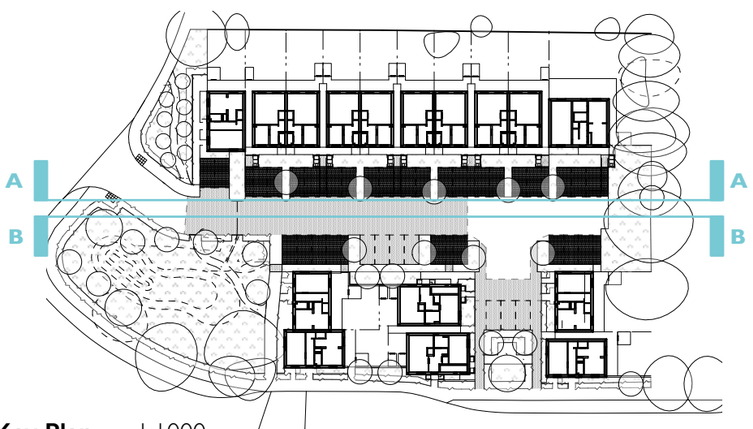

Key Plan 1:1000

1:1000 0 50 60 70 80 90 100 M

1:200 0 10 15 20 25 M

Rev.	Date	By	Revision Notes
P03	29/04/2024		Adjustments made to reflect changes to landscape and highways strategies

FOR PLANNING

Design Firm: one 50 studio

Project Title: Andover, SP11 9SA

Sheet Title: Proposed Street Elevations A & B

Sheet Scale: 1 : 200 @ A3

Drawn By: MLS

Total Sheets: 0

Reviewed By: JE

File Name: 2117 03 Street Elevations.vwx

Sheet No. (Project ID - Originator - Volume - Level - Type - Role - Number): WCBHLU - O50 - 00 - ZZ - DR - A - 0210

Suitability (Code - Description): S0 INITIAL STATUS

Revision (Revision - Number): P03