
KEY :

Existing

Proposed

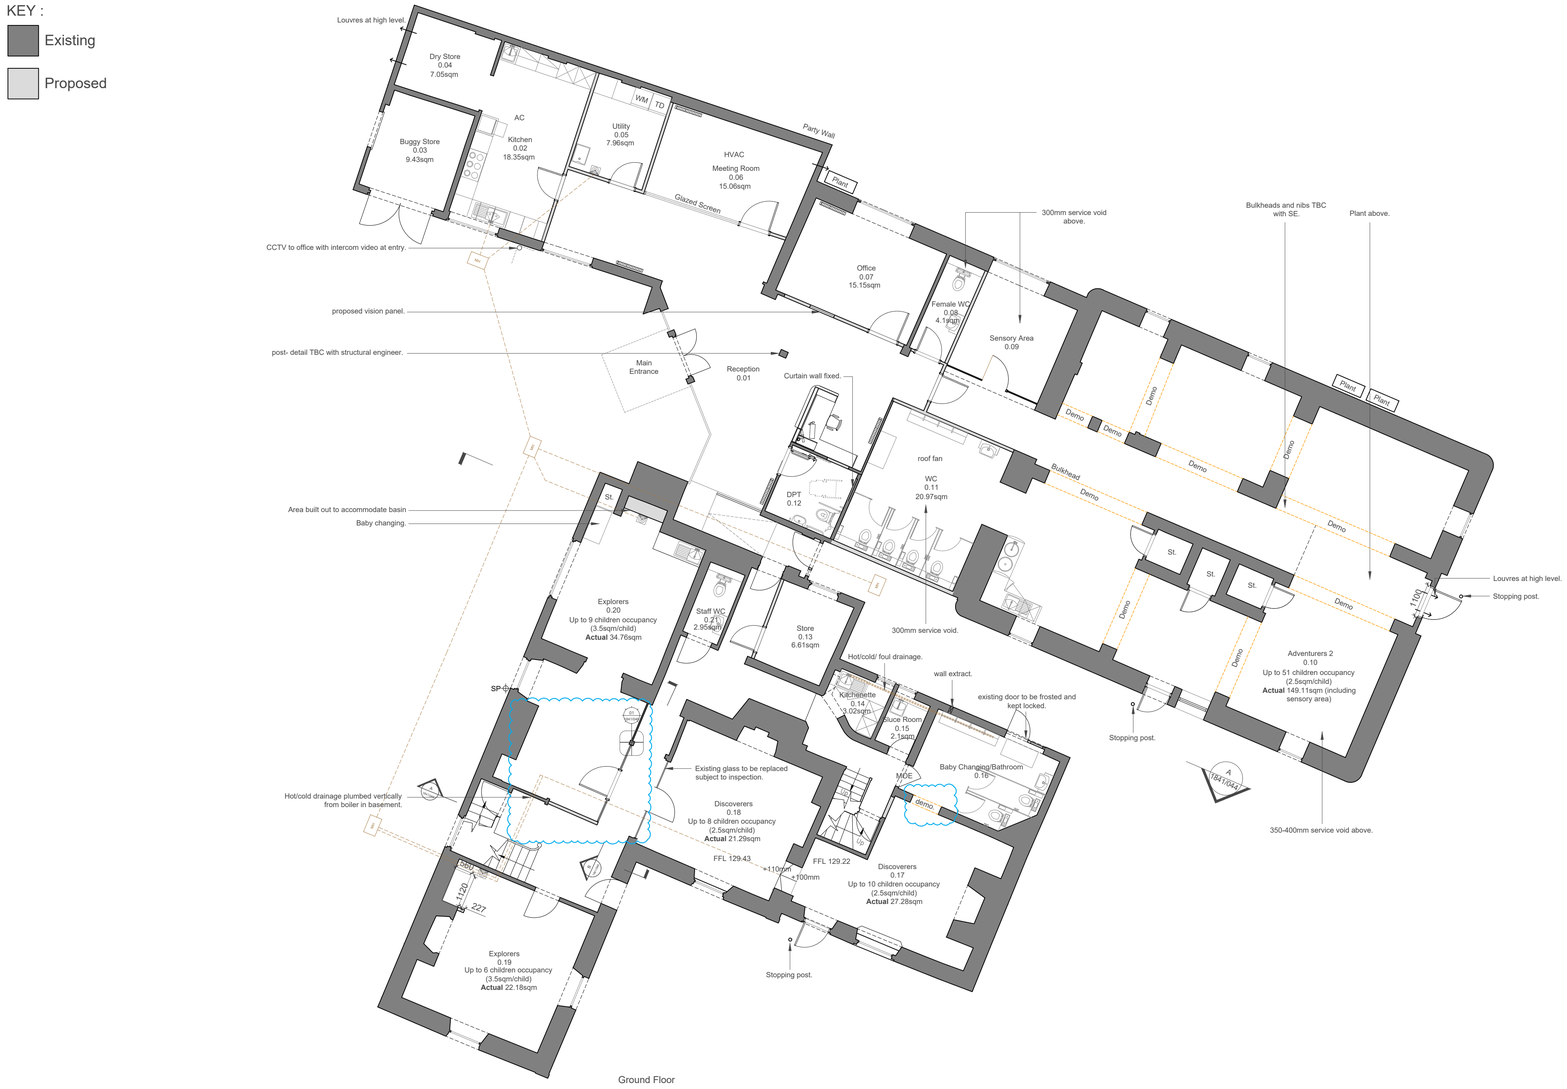

Ground Floor

0 1 2 3 4 5 6 7 8 9 10 metres

The title, copyright and confidential information in this document belongs to Orme Limited, all rights reserved. All dimensions to be checked on site before work commences and any discrepancies reported to the Architect immediately. This drawing is to be read in conjunction with other documents issued by the Architect.

orme

HDN Wootton Bassett

revision	drawn/check	date
A - amendments following client comments.	MLG/SC	13.09.23
B - amendments following client comments.	MLG/SC	03.10.23
C- amended section lines.	MLG/SC	17.10.23
D - amended following conservation officer comments.	MLG/SC	30.04.24

title Ground Floor Plan
date 04.08.23
scale 1:200 @ A3 / 1:100 @ A1
MLG/SC
drg 1841/030 rev D
Preliminary

Mill Farm Barns, Tuckers Lane, Baltonsborough, Glastonbury, BA6 8RH :: t 01458 445100 :: info@orme-architecture.com