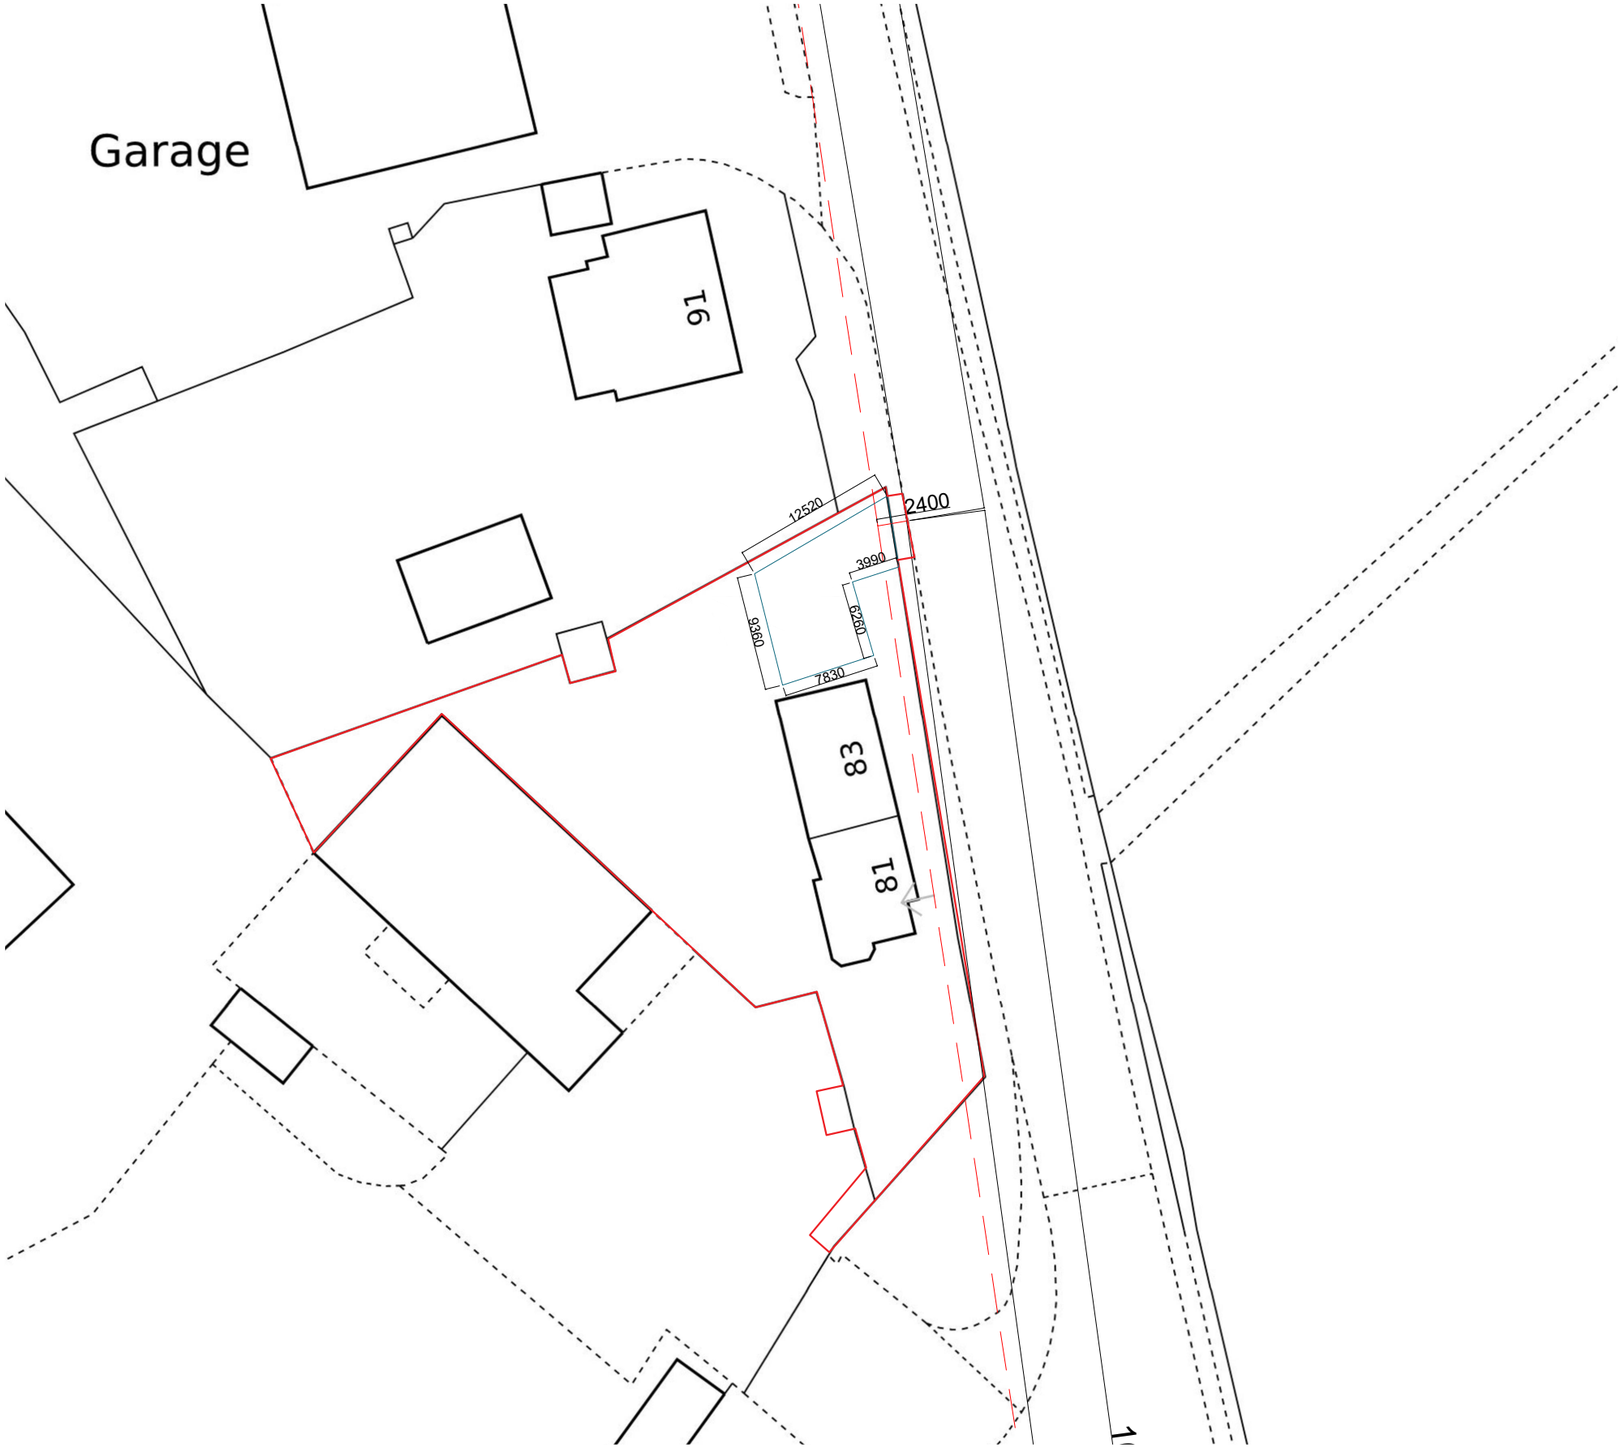

Proposed Block Plan

Any dimensions shown should be checked on site and discrepancies reported to the Architect prior to construction. Designs are not coordinated with engineer projects. Do not scale for construction purposes.

Block Plans are scaled from the Ordinance Survey Location Maps. Please see the licence number for the Os Maps in the Location Plans

0 5 10 15 20
Scale Bar 1:500
M.

Drawing Name
Proposed Block Plan

Project Adress
83 Devizes Road SN15 2DZ

Drawing No.
83DevizesRd_ ProposedBlockPlan_V2

Scale
1/500 at A3

Drawing No.
02

Designer
BB

Revision
V2

Date
15.03.2024

PLANNING BY DESIGN
FROM CONCEPT TO COMPLETION

Planning By Design Ltd
www.planning-by-design.co.uk
hello@planning-by-design.co.uk