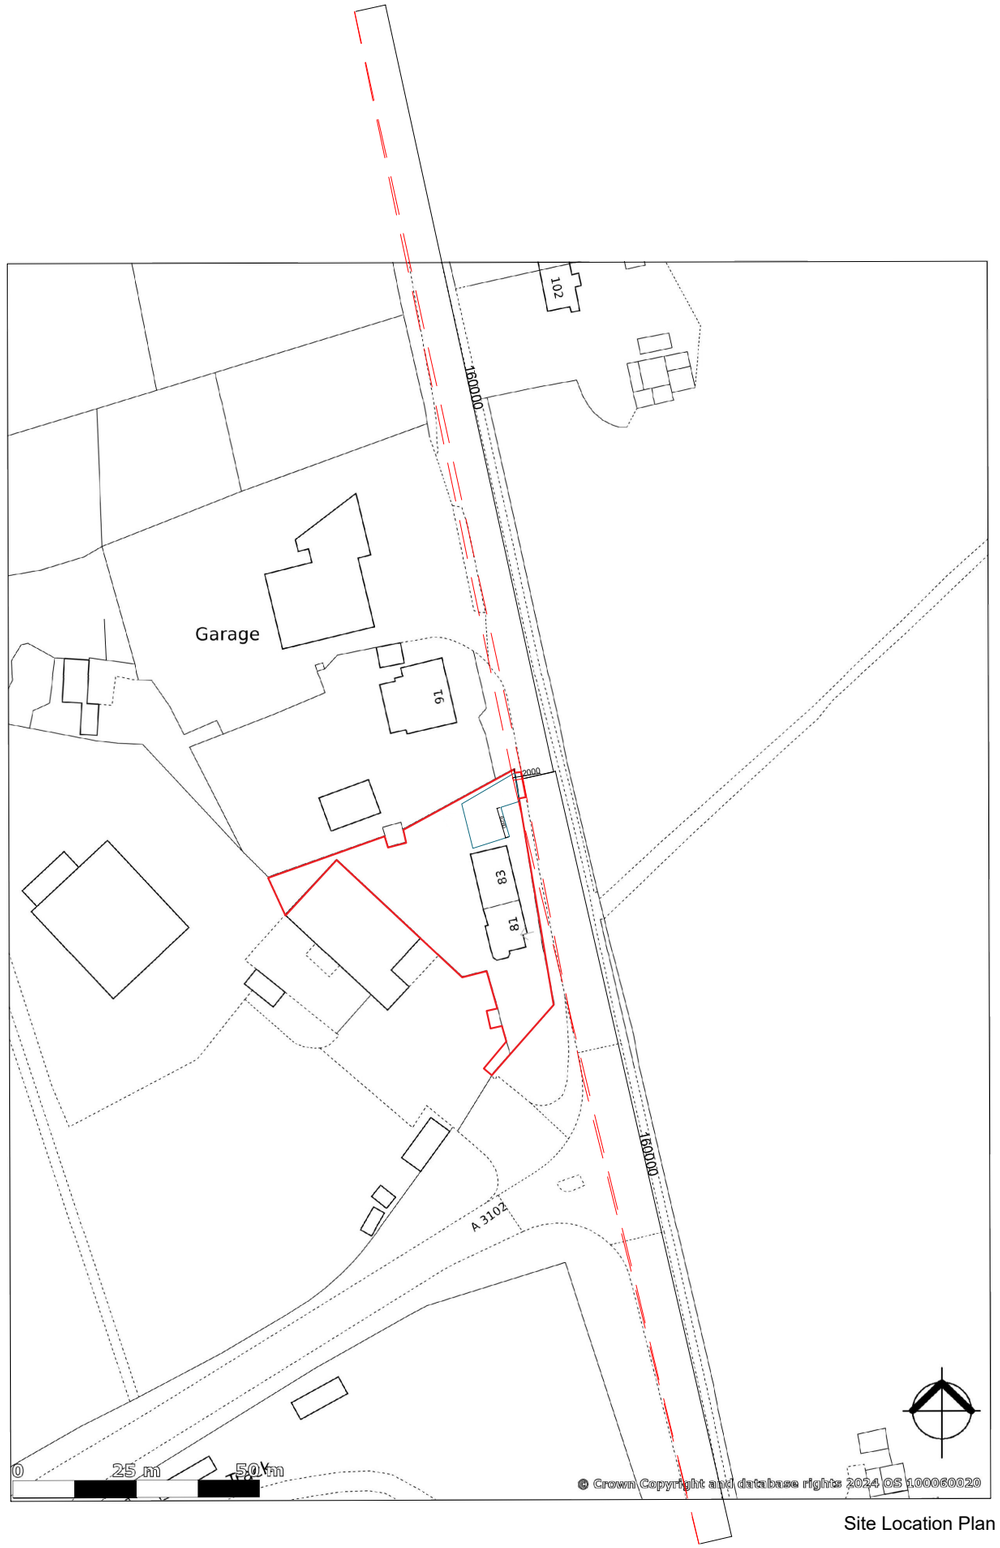

Site Location Plan

Any dimensions shown should be checked on site and discrepancies reported to the Architect prior to construction. Designs are not coordinated with engineer projects. Do not scale for construction purposes.

Block Plans are scaled from the Ordinance Survey Location Maps. Please see the licence number for the Os Maps in the Location Plans

0 12.5 25 37.5 50

Scale Bar 1:1250

M.

Site area : 1250 m²

Drawing Name: Site Location Plan

Project Adress: 83 Devizes Road SN15 2DZ

Drawing Ref.: 83DevizesRd_ SiteLocationPlan_ V2

Scale: 1/1250 at A3

Drawing No.: 01

Designer: BB

Revision: V2

Date: 03.04.2024

PLANNING BY DESIGN
FROM CONCEPT TO COMPLETION

Planning By Design Ltd
www.planning-by-design.co.uk
hello@planning-by-design.co.uk