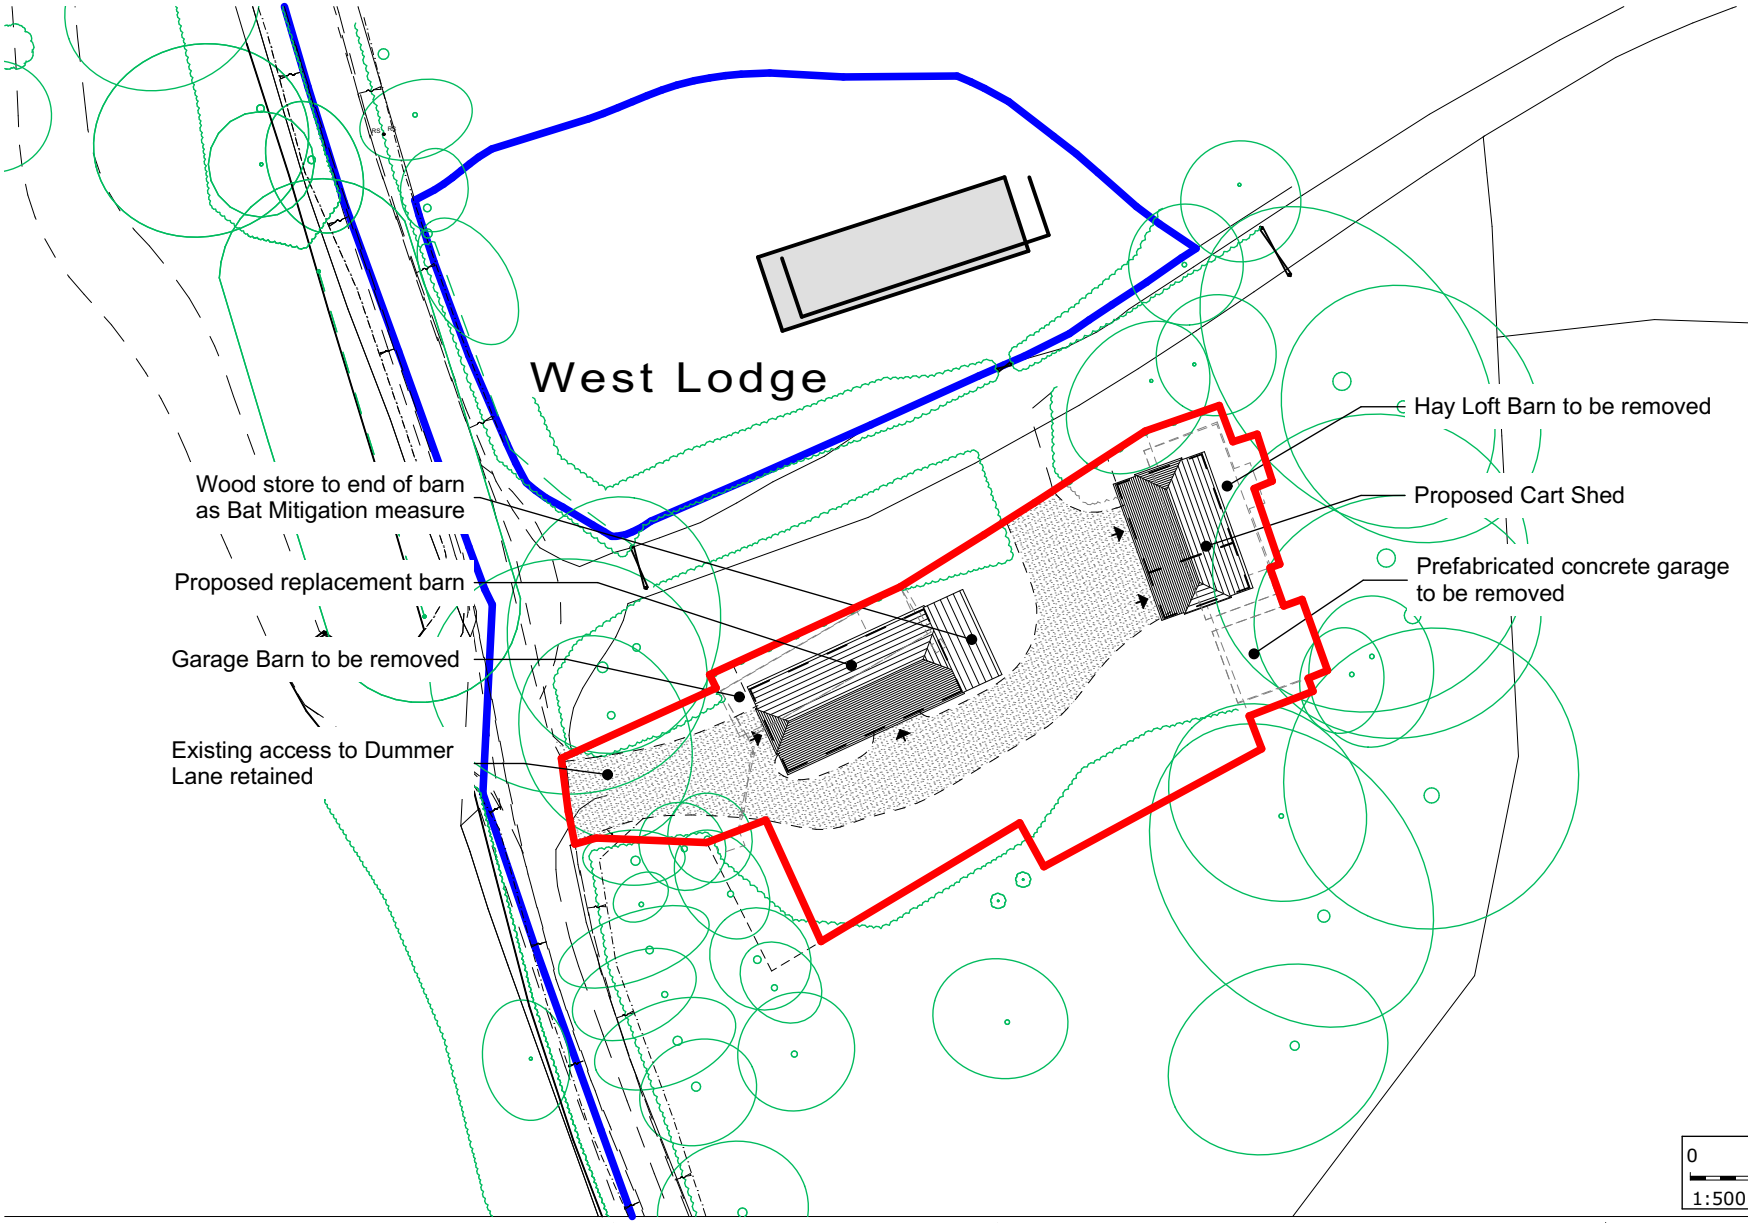


N

0 5 10 15 20 25

1:500 Scale in Metres

NOTES

This document and its design content is copyright © and is the property of Savills. It may not be reproduced without their expressed permission. It shall be read in conjunction with all other associated project information including models, specifications, schedules and related consultants drawings and documentation. Do not scale from this drawing unless for Planning purposes. Figured dimensions only are to be used. All dimensions must be checked on site by the Contractor prior to the commencement of any fabrication or building works. Immediately report any discrepancies, errors or omissions to Savills prior to the commencement of any fabrication or building works. If in doubt please ASK.

REVISIONS

REV	DESCRIPTION (BY)	CHECK	DATE
A	TOPO SURVEY ADDED (GP)	DWS	22/08/23
B	BUILDING SITING REVISED (GP)	DWS	10/10/23
C	GENERAL UPDATE (GP)		13/10/23
D	ECOLOGY LEAN-ADDED (GP)		08/12/23
E	RED LINE AMENDED (GP)		19/12/23
F	NOTES AMENDED (GP)		19/12/23
G	ROOF PLAN AMENDED (GP)		17/04/24

INSTRUCTION _ DWG _ REV
608996_301G

SCALES @ A4
1:500

WORK STAGE
3-DEVELOPED DESIGN

ISSUE STATUS
PLANNING

DRAWN BY
GP

CHECKED BY
DWS

DATE
MAR 2023

PROJECT TITLE
WEST YARD
STANDEN FARM, DUMMER LANE, CHUTE STANDEN

CLIENT
MR & MRS J PARR

DRAWING TITLE
PROPOSED SITE PLAN

BIM ISSUE REFERENCE
PWY - SAV - - - - A - 608996_301G

1 Jewry Street, Winchester, Hampshire, SO23 8RZ
t: 01962 857413
f: 01962 857401

RIBA Chartered Practice

Exchange House, Petworth, West Sussex, GU28 0BF
t: 01798 345980
f: 01798 345998
w: www.savills.co.uk

savills