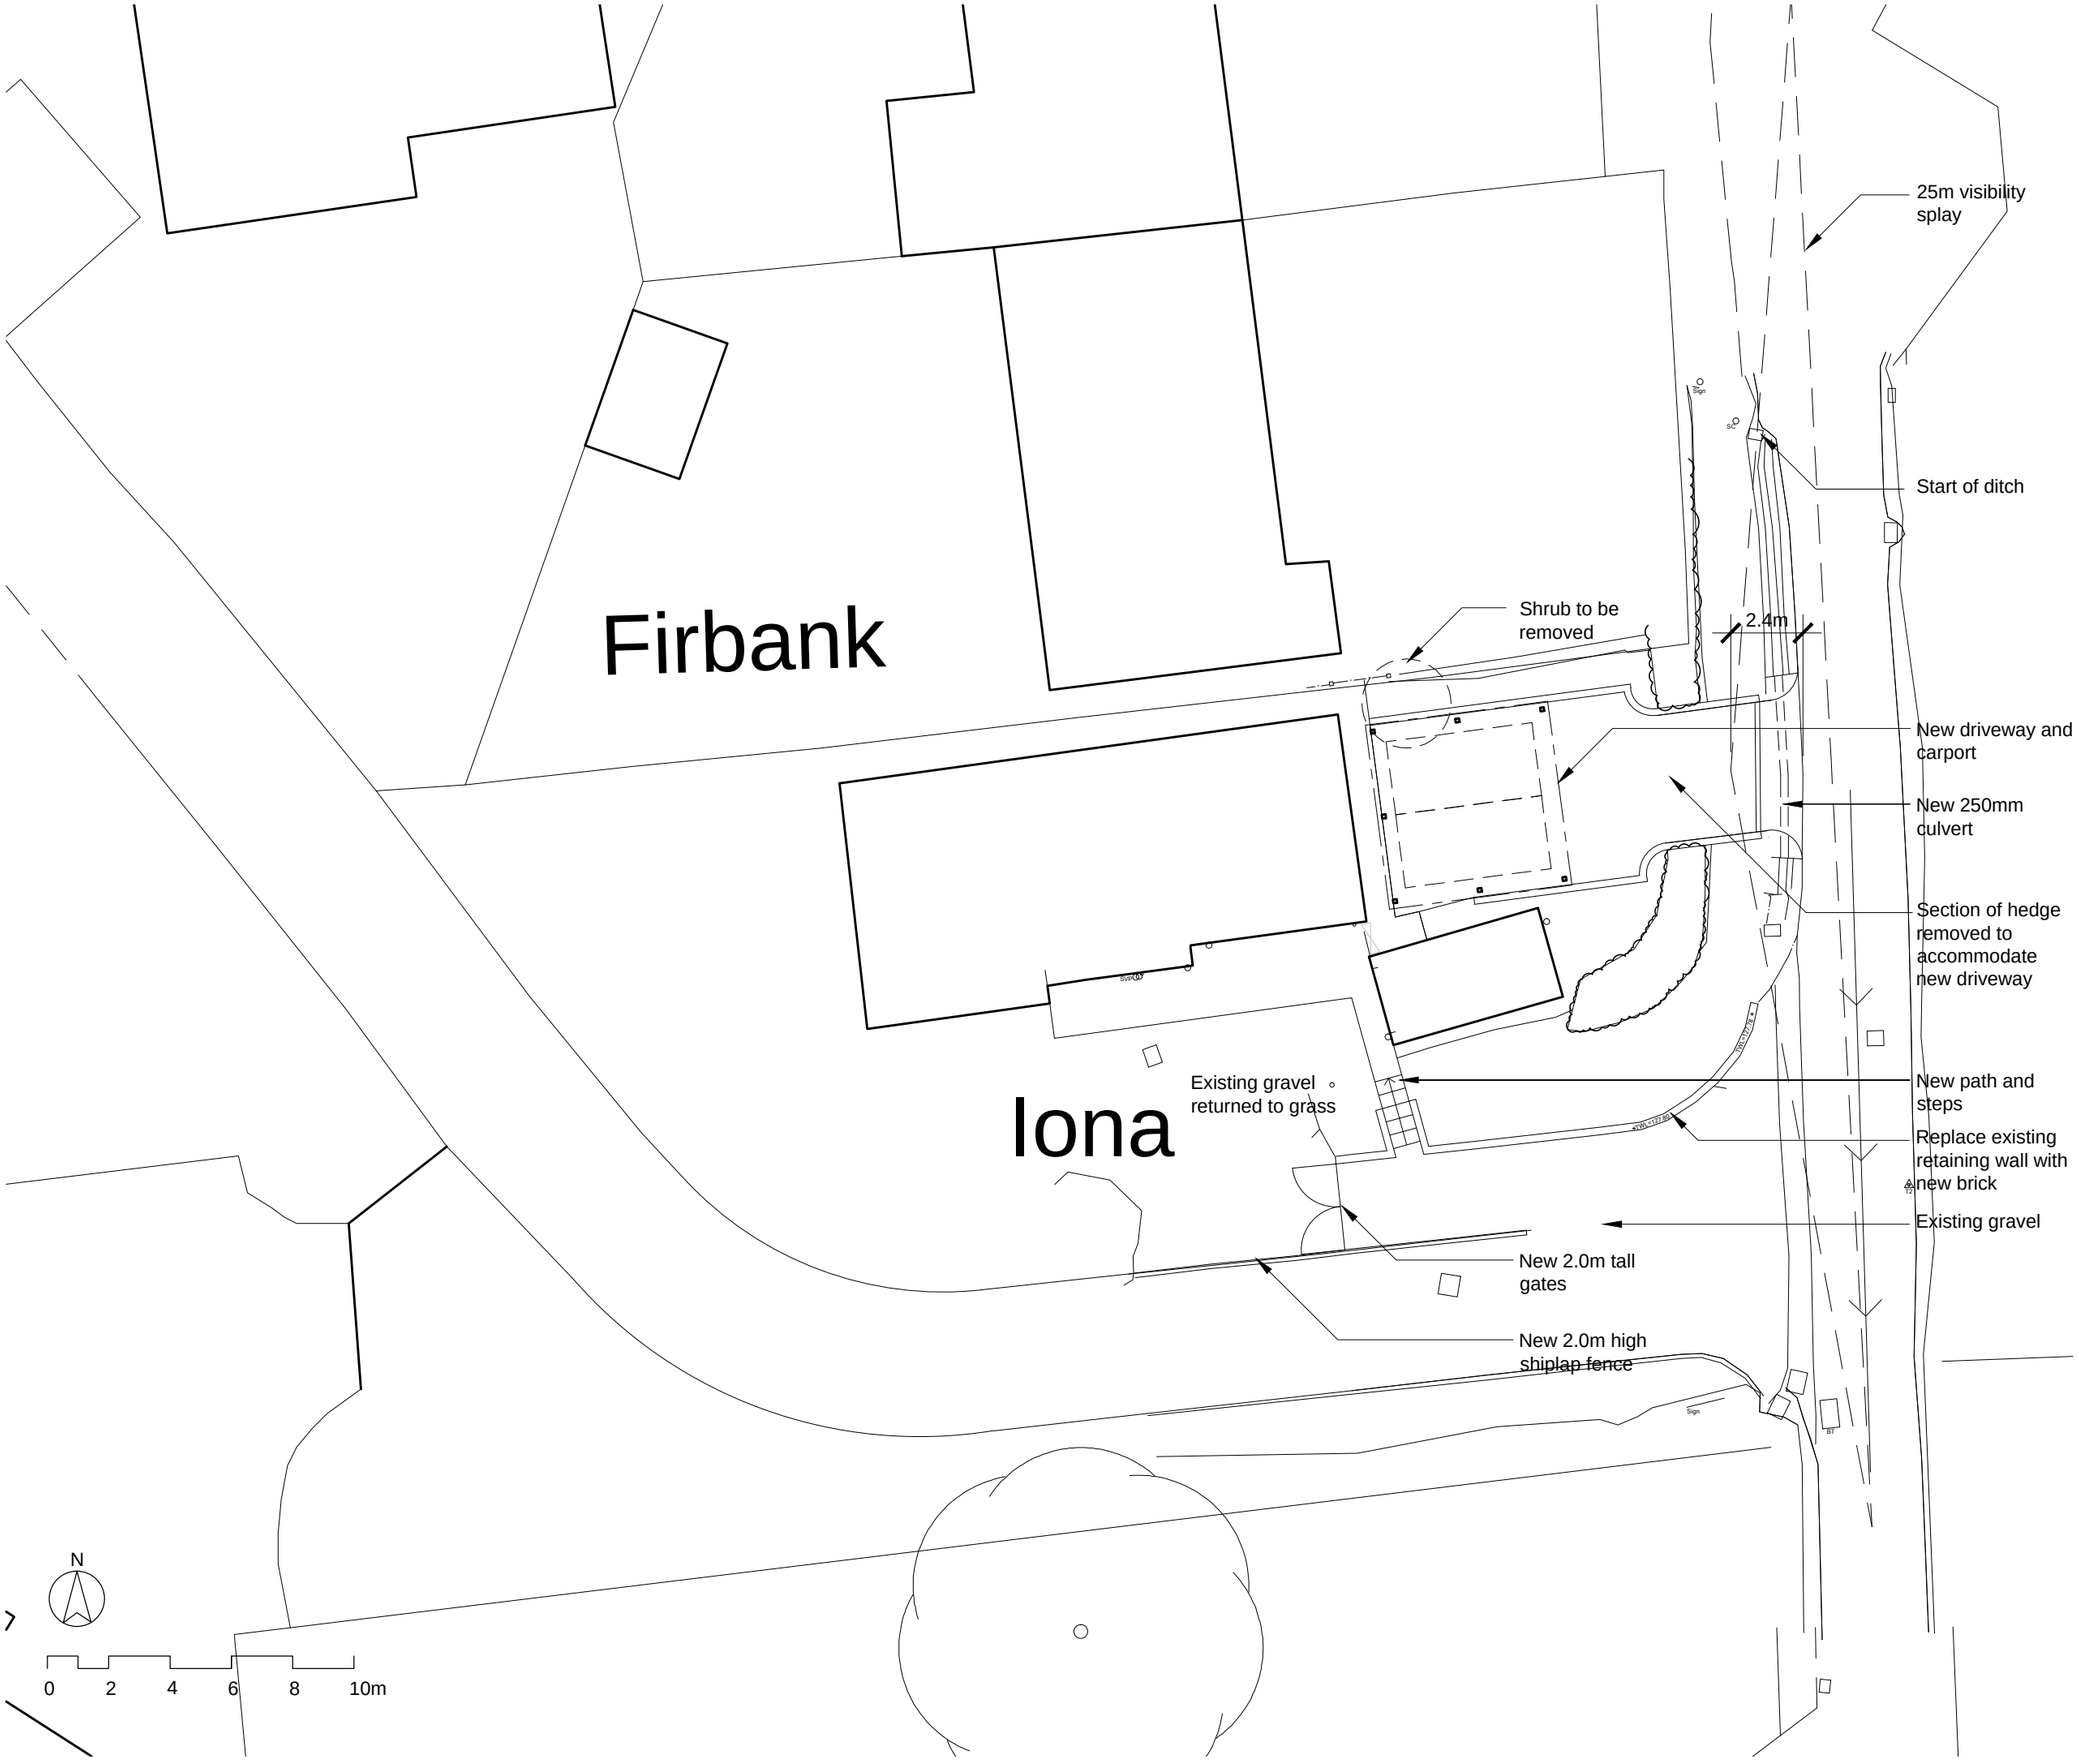

-

Rev	Date	Description
A	May'24	Retaining wall replacement to existing height

C3 Design Limited
3 Harestock Road
Winchester
SO22 6NS

T 0845 458 1544

site
Iona, Church lane,
Mildenhall, Wiltshire SN8 2LU

title
Proposed Site Plan

date	scale
Apr'24	1:200@A3

job	drawing no	rev
885	P02	A

© All rights reserved