

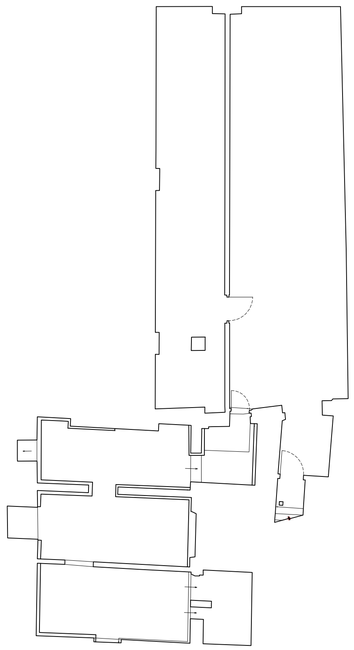



Basement Floor Plan

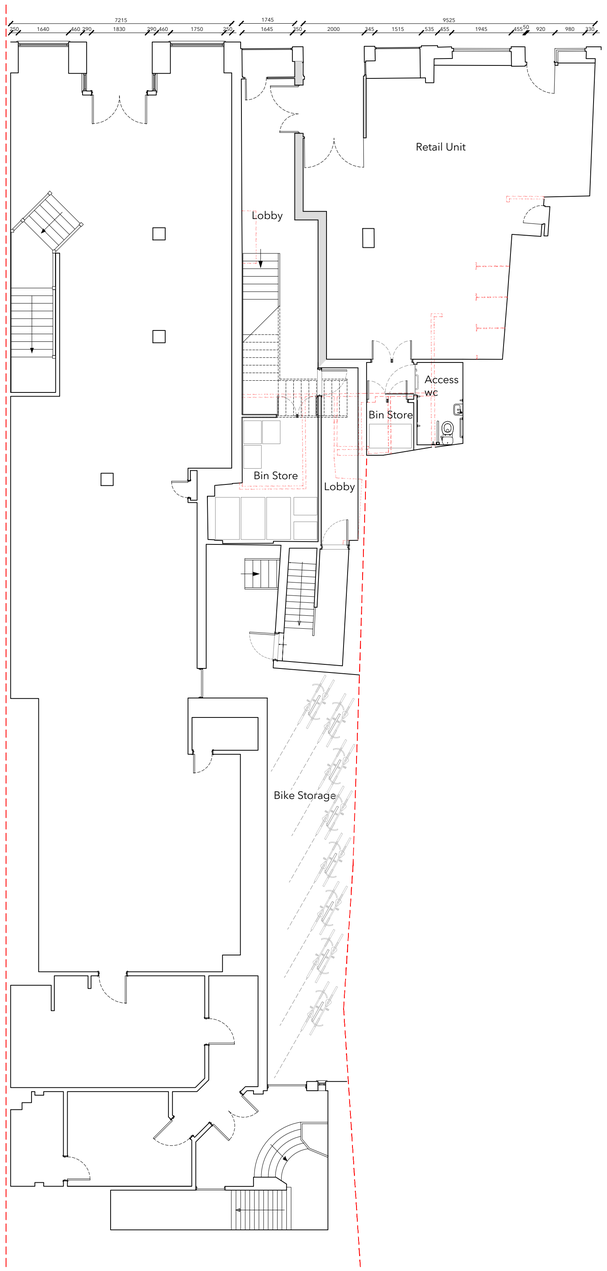

Ground Floor Plan

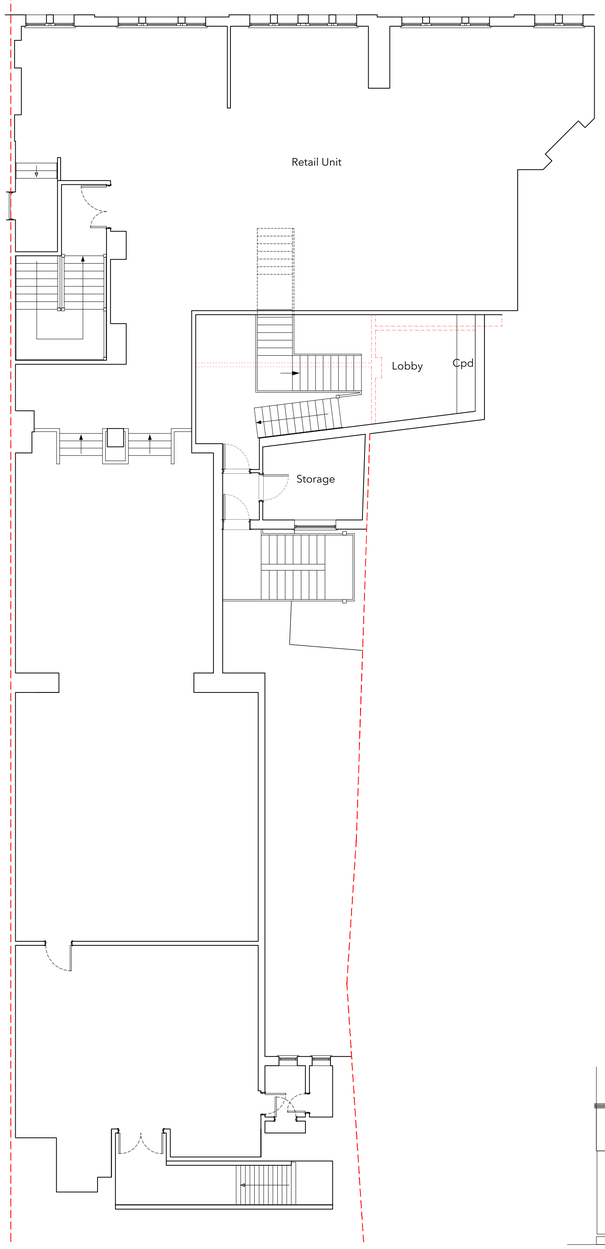

First Floor Plan

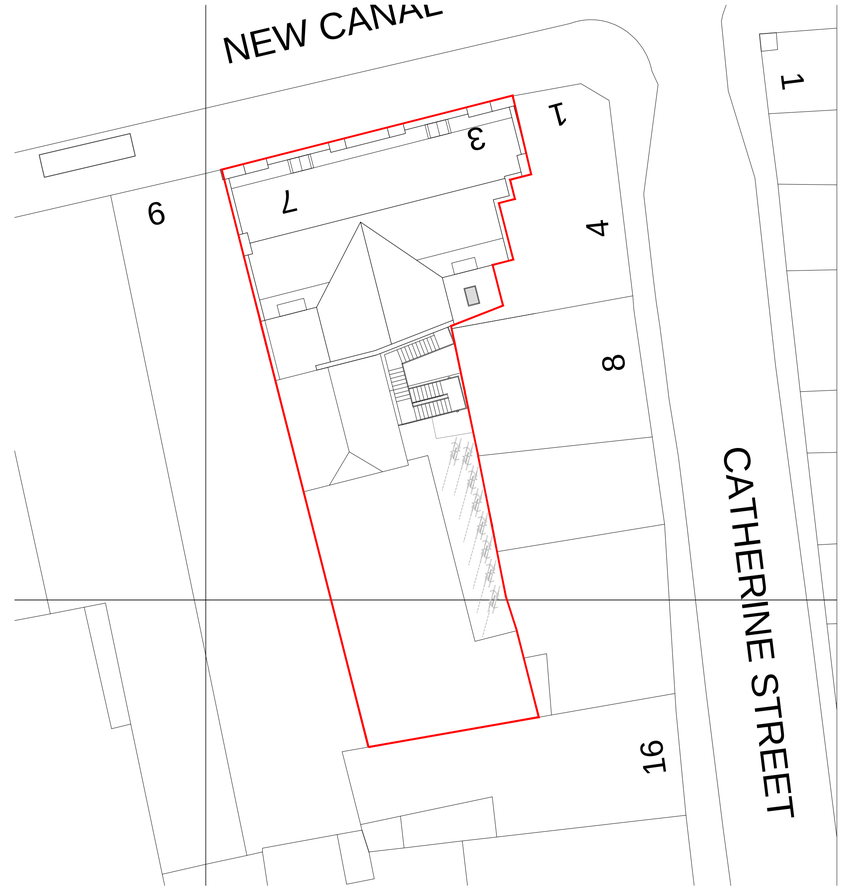

KEY

- 2 Bed Flat
- 1 Bed Flat
- New Wall(s)
- Omitted Wall(s)



Front Shop Elevation
AS PROPOSED
Scale 1:100

0 1m 2m 3m 4m 5m

Plans
AS PROPOSED
Scale 1:100

0 1m 2m 3m 4m 5m

Original Drawing Size: A1

No.	Description	Date
C	Bikes Added to GF Plan	02.05.24
B	Planning Amendments	24.01.24
A	General Amendments	17.11.23

rs studio

t. 02382 542011
e. info@rs-studio.co.uk
w. www.rs-studio.co.uk

Drawing Title:
Plans
AS PROPOSED

Project Title:
3-7 New Canal,
Salisbury,
SP1 2AA

Drawing No.:
1679-P-101

Date:	November 2023
Scale:	Various
Drawn:	NM
Checked:	RS

This drawing is the copyright of the company and must not be reproduced or used without permission. Annotated dimensions are to be taken in preference to scaled dimensions and site dimensions must be checked before work is commenced