
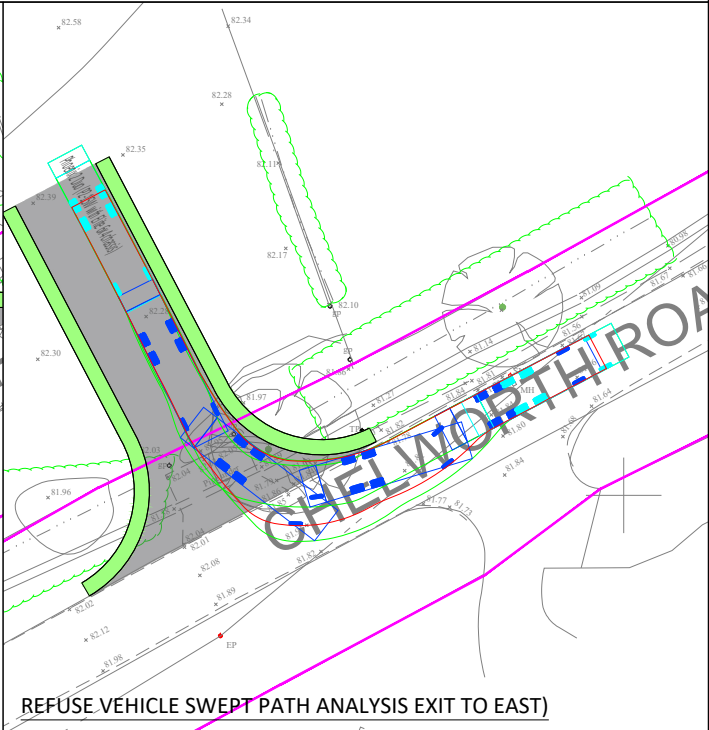
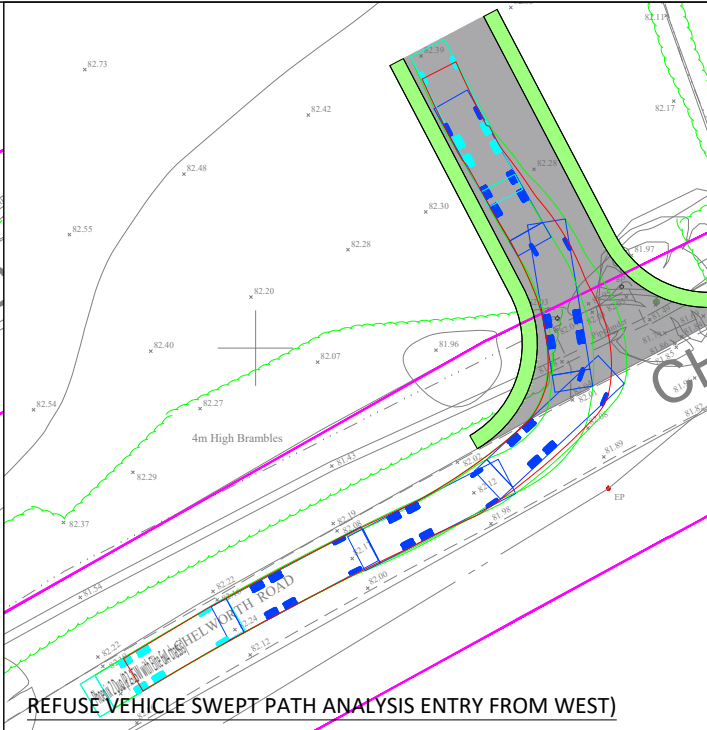
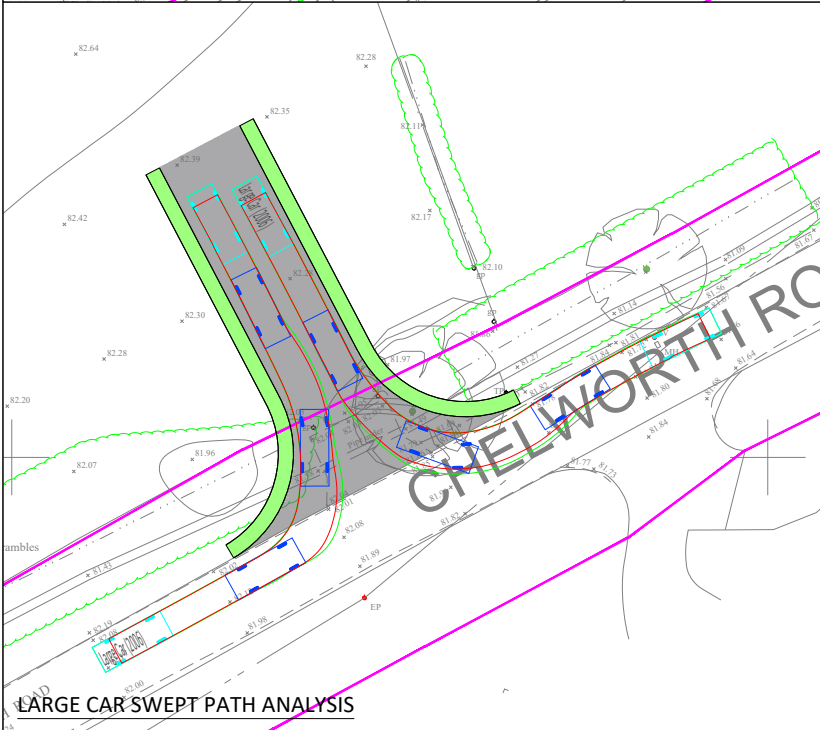


C:\Users\OliviaHennesy\Evoke Transport\Evoke Projects - Documents\2021\IR-21-0181 The Forty, Cricklade\50 Drawings\51 AutoCAD\IR-21-0181-005-A.dwg

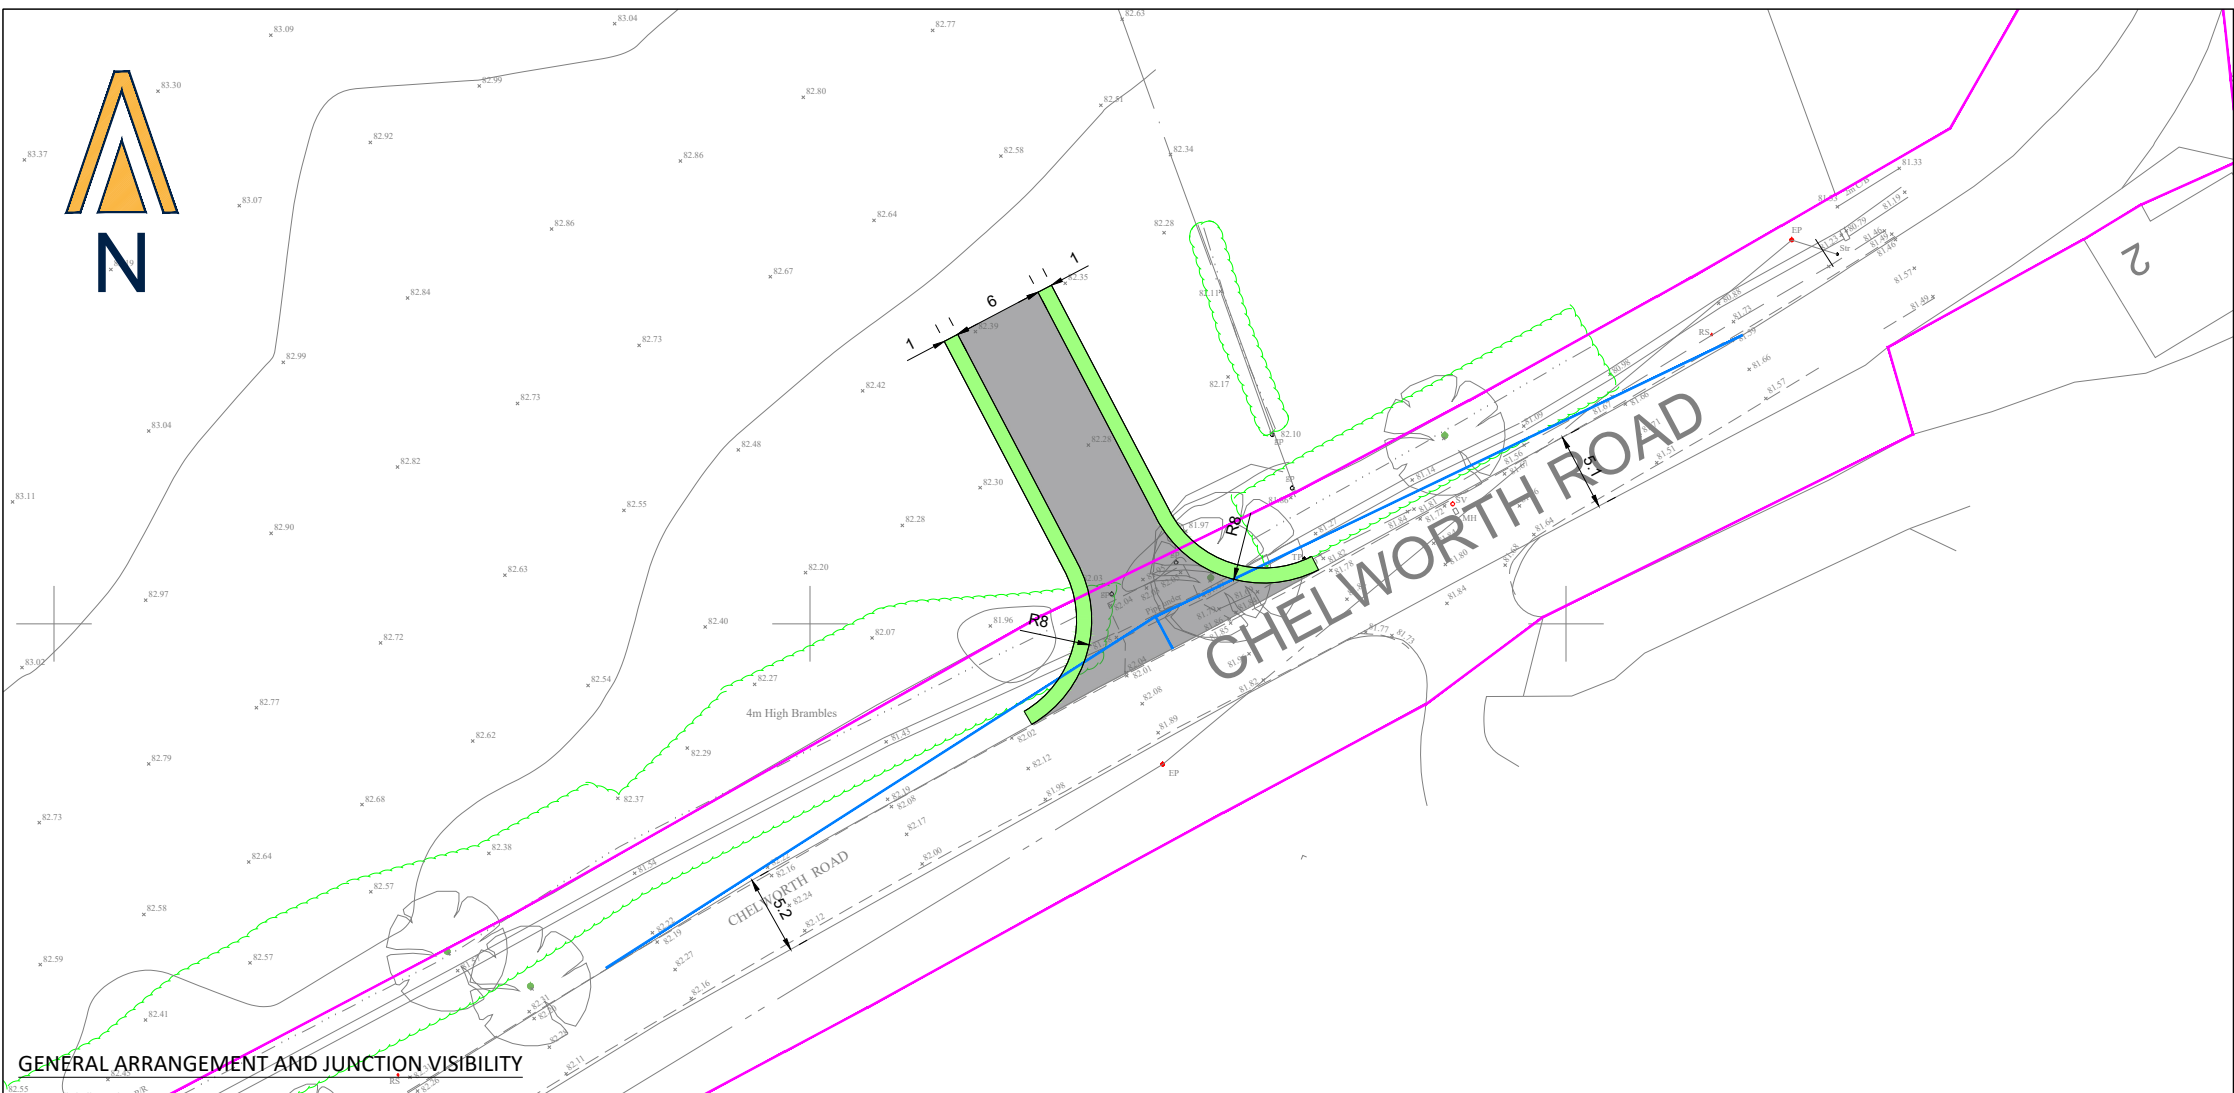


NOTES

- DO NOT SCALE FROM THIS DRAWING. WORK FROM FIGURED DIMENSIONS ONLY.
- EVOKE TRANSPORT PLANNING CONSULTANTS LIMITED ACCEPTS NO RESPONSIBILITY FOR THE ACCURACY OF THIRD PARTY INFORMATION - THIS MUST BE TREATED AS INDICATIVE ONLY.

KEY


- Proposed Carriageway
- Proposed Verge
- 2.4m x 50m Visibility Splay
- Extent of Public Highway

LARGE REFUSE VEHICLE PROFILE

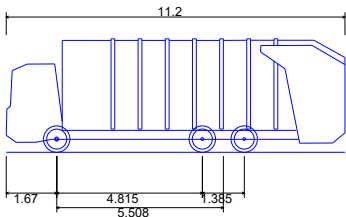

Phoenix 2 Duo (P2-15W with Elite 6x4 chassis)
Overall Length 11.200m
Overall Width 2.530m
Overall Body Height 3.751m
Min Body Ground Clearance 0.304m
Track Width 2.500m
Lock to lock time 4.00s
Kerb to Kerb Turning Radius 9.500m

LARGE CAR VEHICLE PROFILE

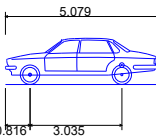

Large Car (2006)
Overall Length 5.079m
Overall Width 1.872m
Overall Body Height 1.525m
Min Body Ground Clearance 0.310m
Max Track Width 1.831m
Lock to lock time 4.00s
Kerb to Kerb Turning Radius 5.900m



B	SCALE BAR ADDED	OH	OH	11.12.23
A	UPDATED FOLLOWING CLIENT FEEDBACK	TW	DF	03.11.23
-	FIRST ISSUE	BW	DF	10.08.23
Rev	Amendment	Drn	App	Date

Reproduced from Ordnance Survey digital data with the permission of the Controller of His Majesty's Stationery Office, Crown copyright (License number 100061842).

Drawn by	TW	Approved by	DF	Date	11.12.23
Scale	1:500 @ A3	Job No	R-21-0181		
Drawing No	R-21-0181-GA-005	Rev	B		



Evoke Transport Consultants Limited
R+ Building
2 Blagrove Street
Reading, RG1 1AZ

Telephone: 01183 800 182
E: info@evoketransport.co.uk
W: www.evoketransport.co.uk

Project Name

**THE FORTY
CRICKLADE**

Drawing Title

**CEMETERY SITE ACCESS
GENERAL ARRANGEMENT**

Client

HANNICK HOMES