
© wireframe studio Ltd 2023

this information is confidential and the copyright of wireframe studio Ltd and has been prepared on behalf of Dan-Wood. do not scale from this drawing. all dimensions and levels to be verified on site prior to manufacture of any componant. read drawing in conjunction with all other contract documentation - studio@wireframestudio.co.uk - www.wireframestudio.co.uk - 0114 2669903


ELEVATIONS Scale 1:100

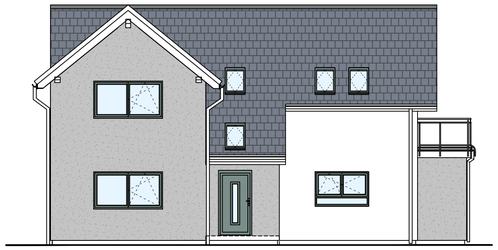

NORTH-FRONT



SOUTH-REAR

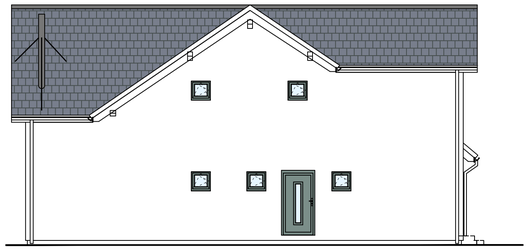


EAST-SIDE





WEST-SIDE

FINISHES SPECIFICATION


WALLS	Through colour render - white/grey
ROOF	Concrete - Marley Mendip Grey
FRAMES	UPVC Windows - Anthracite
FASCIAS	UPVC - WHite
RWGoods	UPVC - White

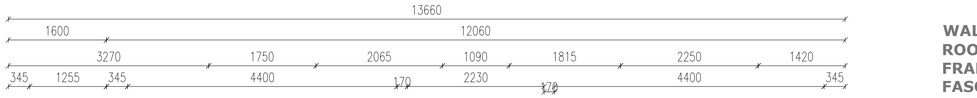

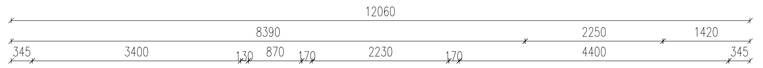

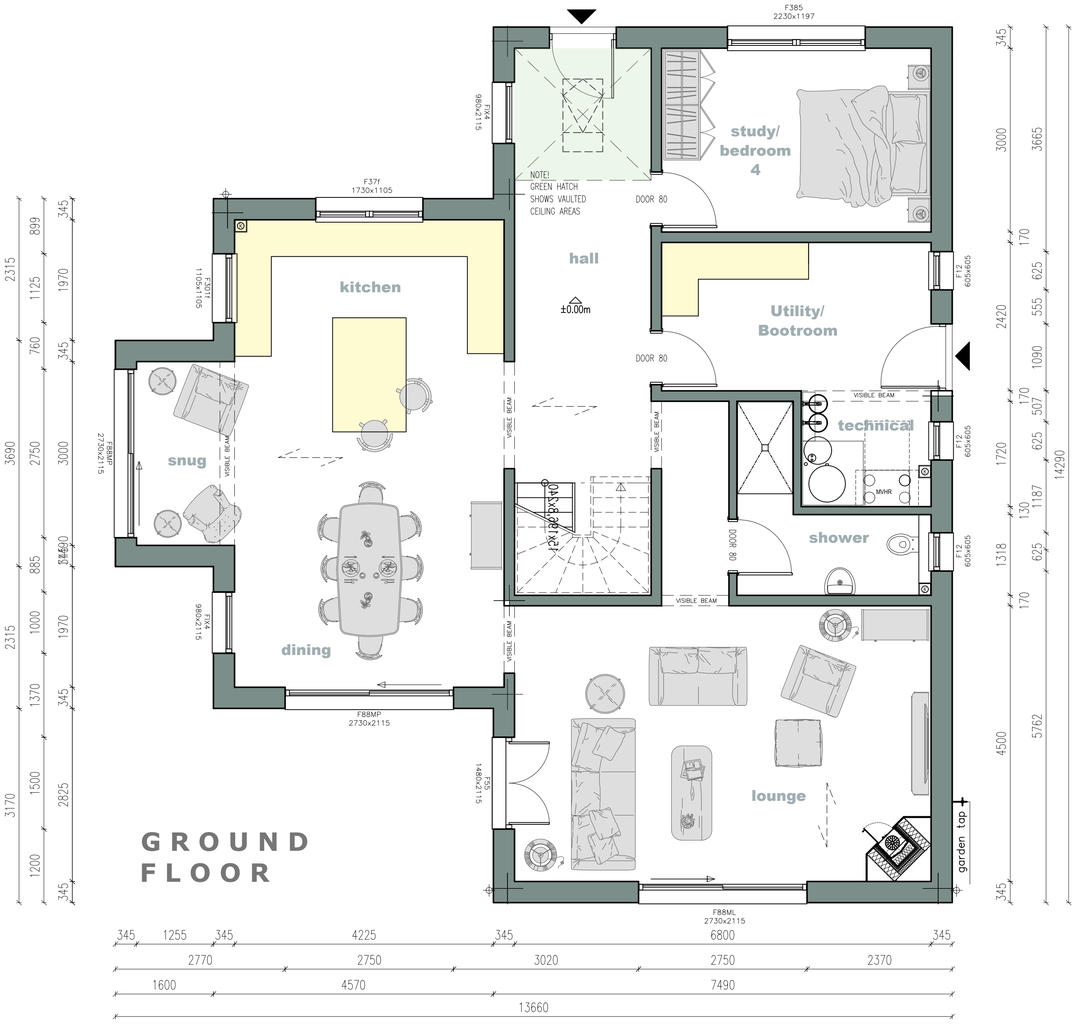

GROUND FLOOR

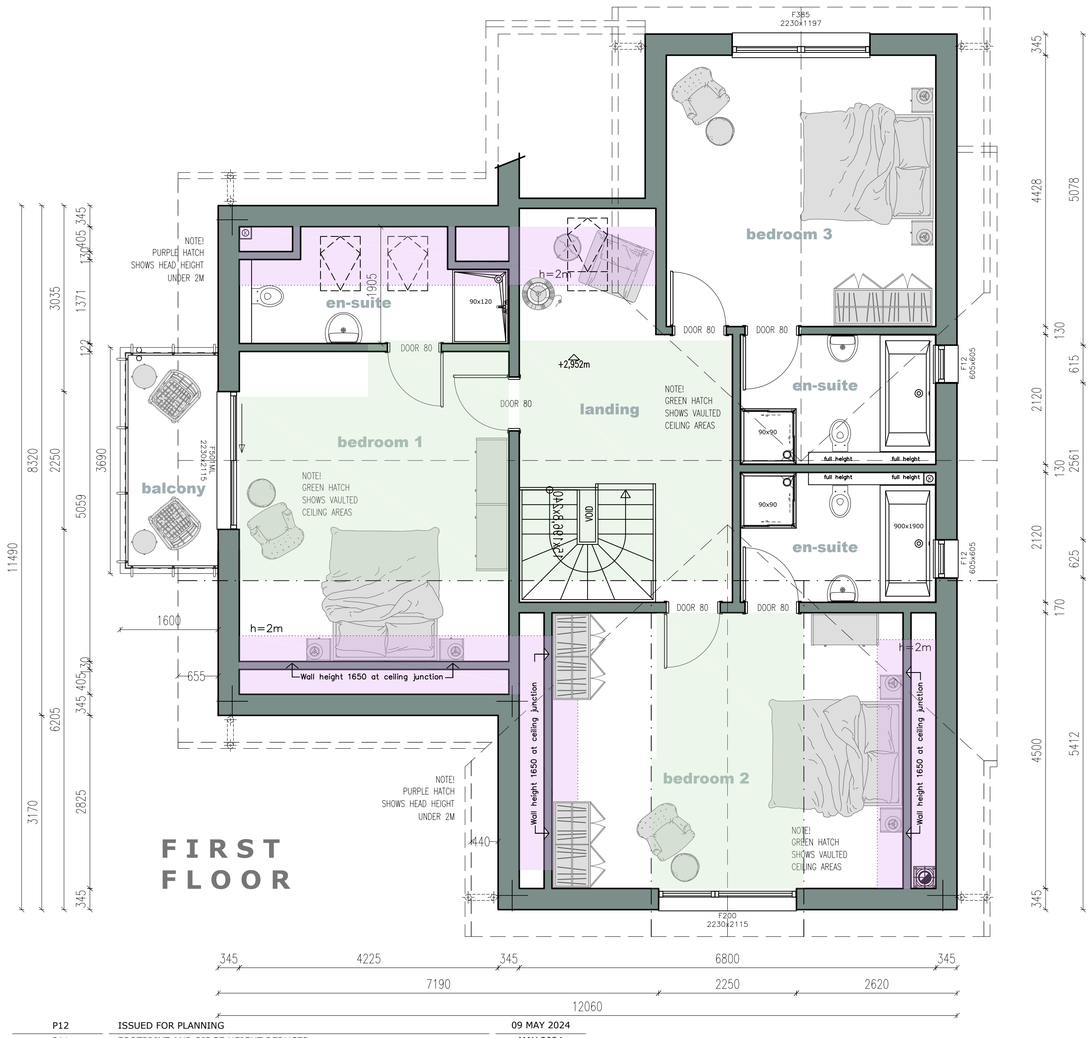

FIRST FLOOR

rev	description	date
P12	ISSUED FOR PLANNING	09 MAY 2024
P11	FOOTPRINT AND RIDGE HEIGHT REDUCED	MAY 2024
P10	FOR DISCUSSION	MAY 2024
P9	FOR DISCUSSION	MAY 2024
P8	FOR PLANNING	DEC 2023
P7	FRONT WINDOWS REVISED - RENDER PANELS ADDED	29 SEPT 2023

DAN-WOOD HOUSE

MODIFIED POINT 183E

PLANNING PURPOSES ONLY

wireframe studio Ltd

Alpha House, 10 Carver St, Sheffield, S1 4FS tel - 0114 266 9903 mail- studio@wireframestudio.co.uk

project title: **Maitland-Robinson** Replacement Dwelling, Moonraker, Hanging Langford, Salisbury, SP3 4NN	project no: 1984	rev: P12	scale: 1:50-1:100 @A1
drawing title: PROPOSED HOUSE DETAILS	drawing no: 05	date: 09 MAY 2024	drawn: JST