


Proposed Plinth Signage - East Face (Sign B as shown on plan) 1:50
All dimensions to be checked on site

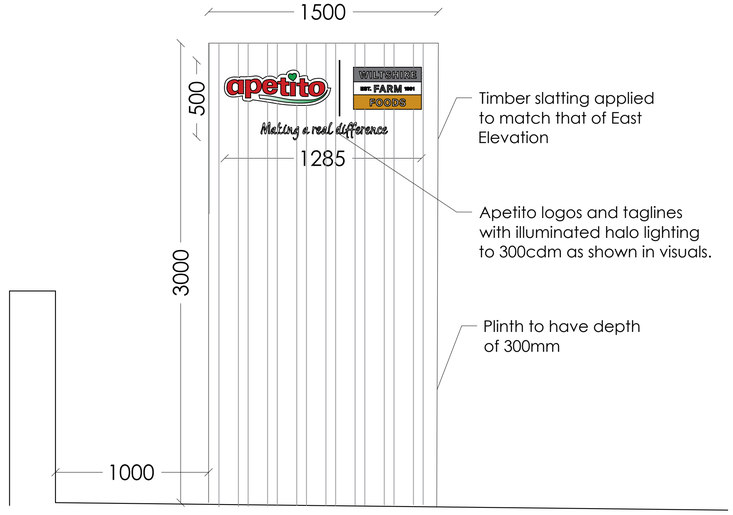

Proposed Plinth Signage - West Face (Sign B as shown on plan) 1:50
All dimensions to be checked on site

400mm 0 400mm 800mm 1200mm 1600mm 2000mm

Chartered Institute of Architectural Technologists
Registered Practice

Party Wall Etc Act 1996
The works indicated on these drawings may be within the provisions of the Act. It is the building owner's responsibility to serve the requisite notice(s) to adjoining owners and otherwise comply with the Act.

Responsibility is not accepted for errors made by others scaling from this drawing. All discrepancies should be reported to Western Building Consultants.

Copyright: 2023 Western Building Consultants.This document and the design are the copyright of Western Building Consultants. This drawing is not to be used or copied without written authorised consent

RICS

DRAWING:
Proposed Sign B

PROJECT:
Apetito,
Canal Rd,
Trowbridge
BA14 8RJ

Scale: As Shown @ A1 Job No : 23018
Drawn By: JR Date : 07 May 2024

WESTERN BUILDING CONSULTANTS
Western House
2 Rush Hill, Bath
BA2 2QH
01225 789 307
enquiries@westernbuildingconsultants.co.uk

Drawing No. : APP-WBC-XX-XX-DR-A-(3)022
Revision : P02