Rev	Drn	Date	Description
A	MA	26.04.21	Amended to date
B	MA	26.01.22	Amended to date
C	MA	05.01.24	Dormer added
D	MA	10.05.24	Amended to date

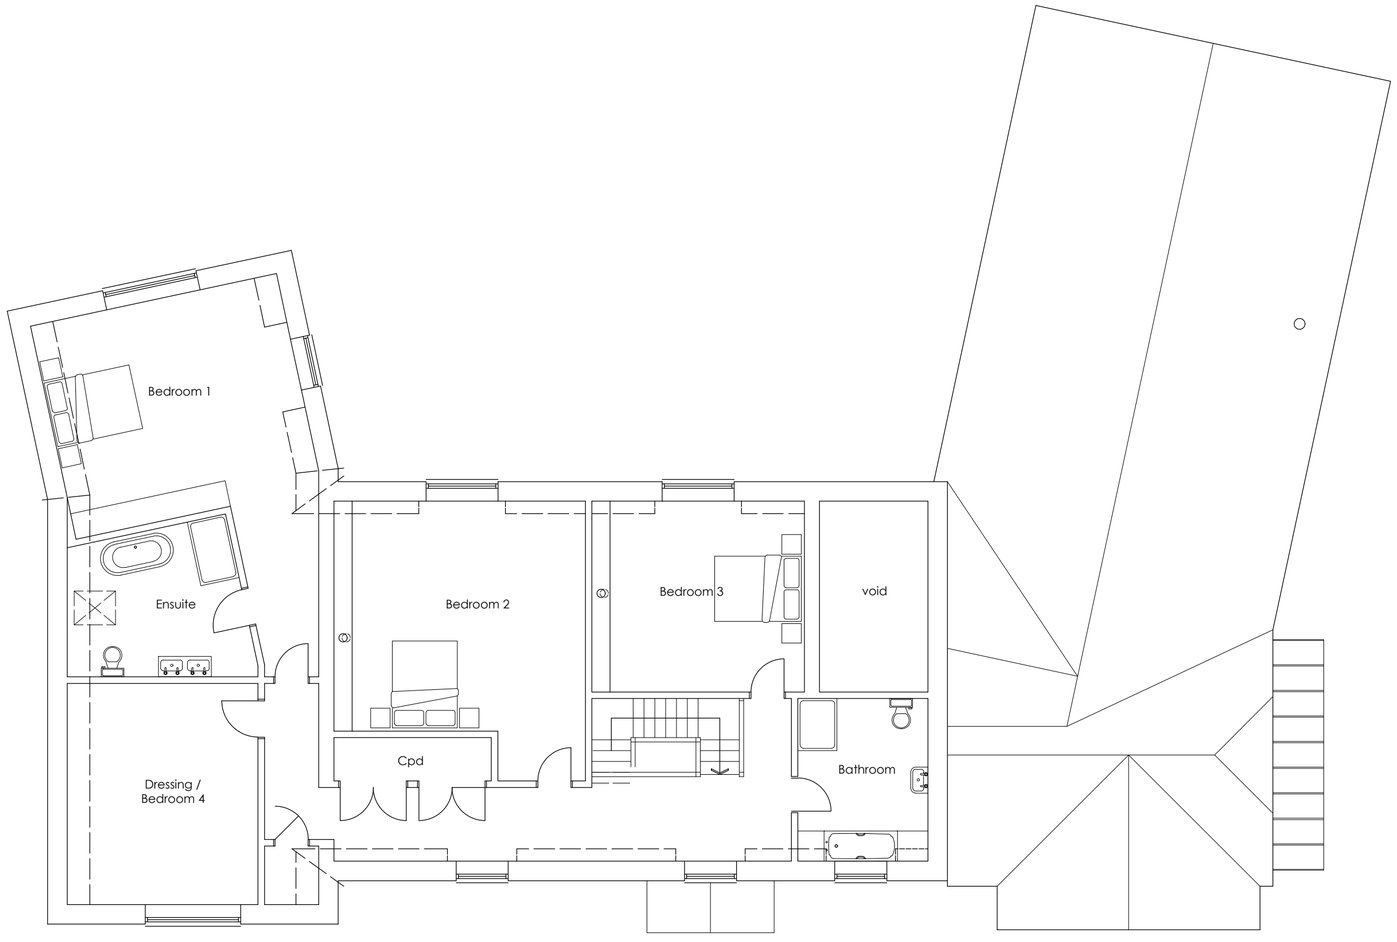

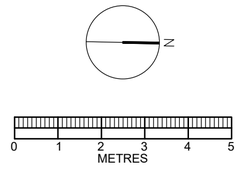

This drawing should be printed at A2 size in order to be read at scale as indicated. Check scale bar to confirm printed scale before using any scale rule.

BRIMBLE
LEA

Chartered Architects & Planning Consultants

Unit 3, Kingsmead Business Park,
Gillingham, Dorset, SP8 5FB

T (01747) 823232 www.brimblelea.com

PROJECT
Bevisfield
Cow Drove
Chilmark,
SP3 5AJ

DRAWING
First Floor Plan as Proposed

SCALE 1:100 @ A2

DRAWING ORIGINATOR MA

DATE April 2021

DRAWING No. 20219 - 3

REVISION D