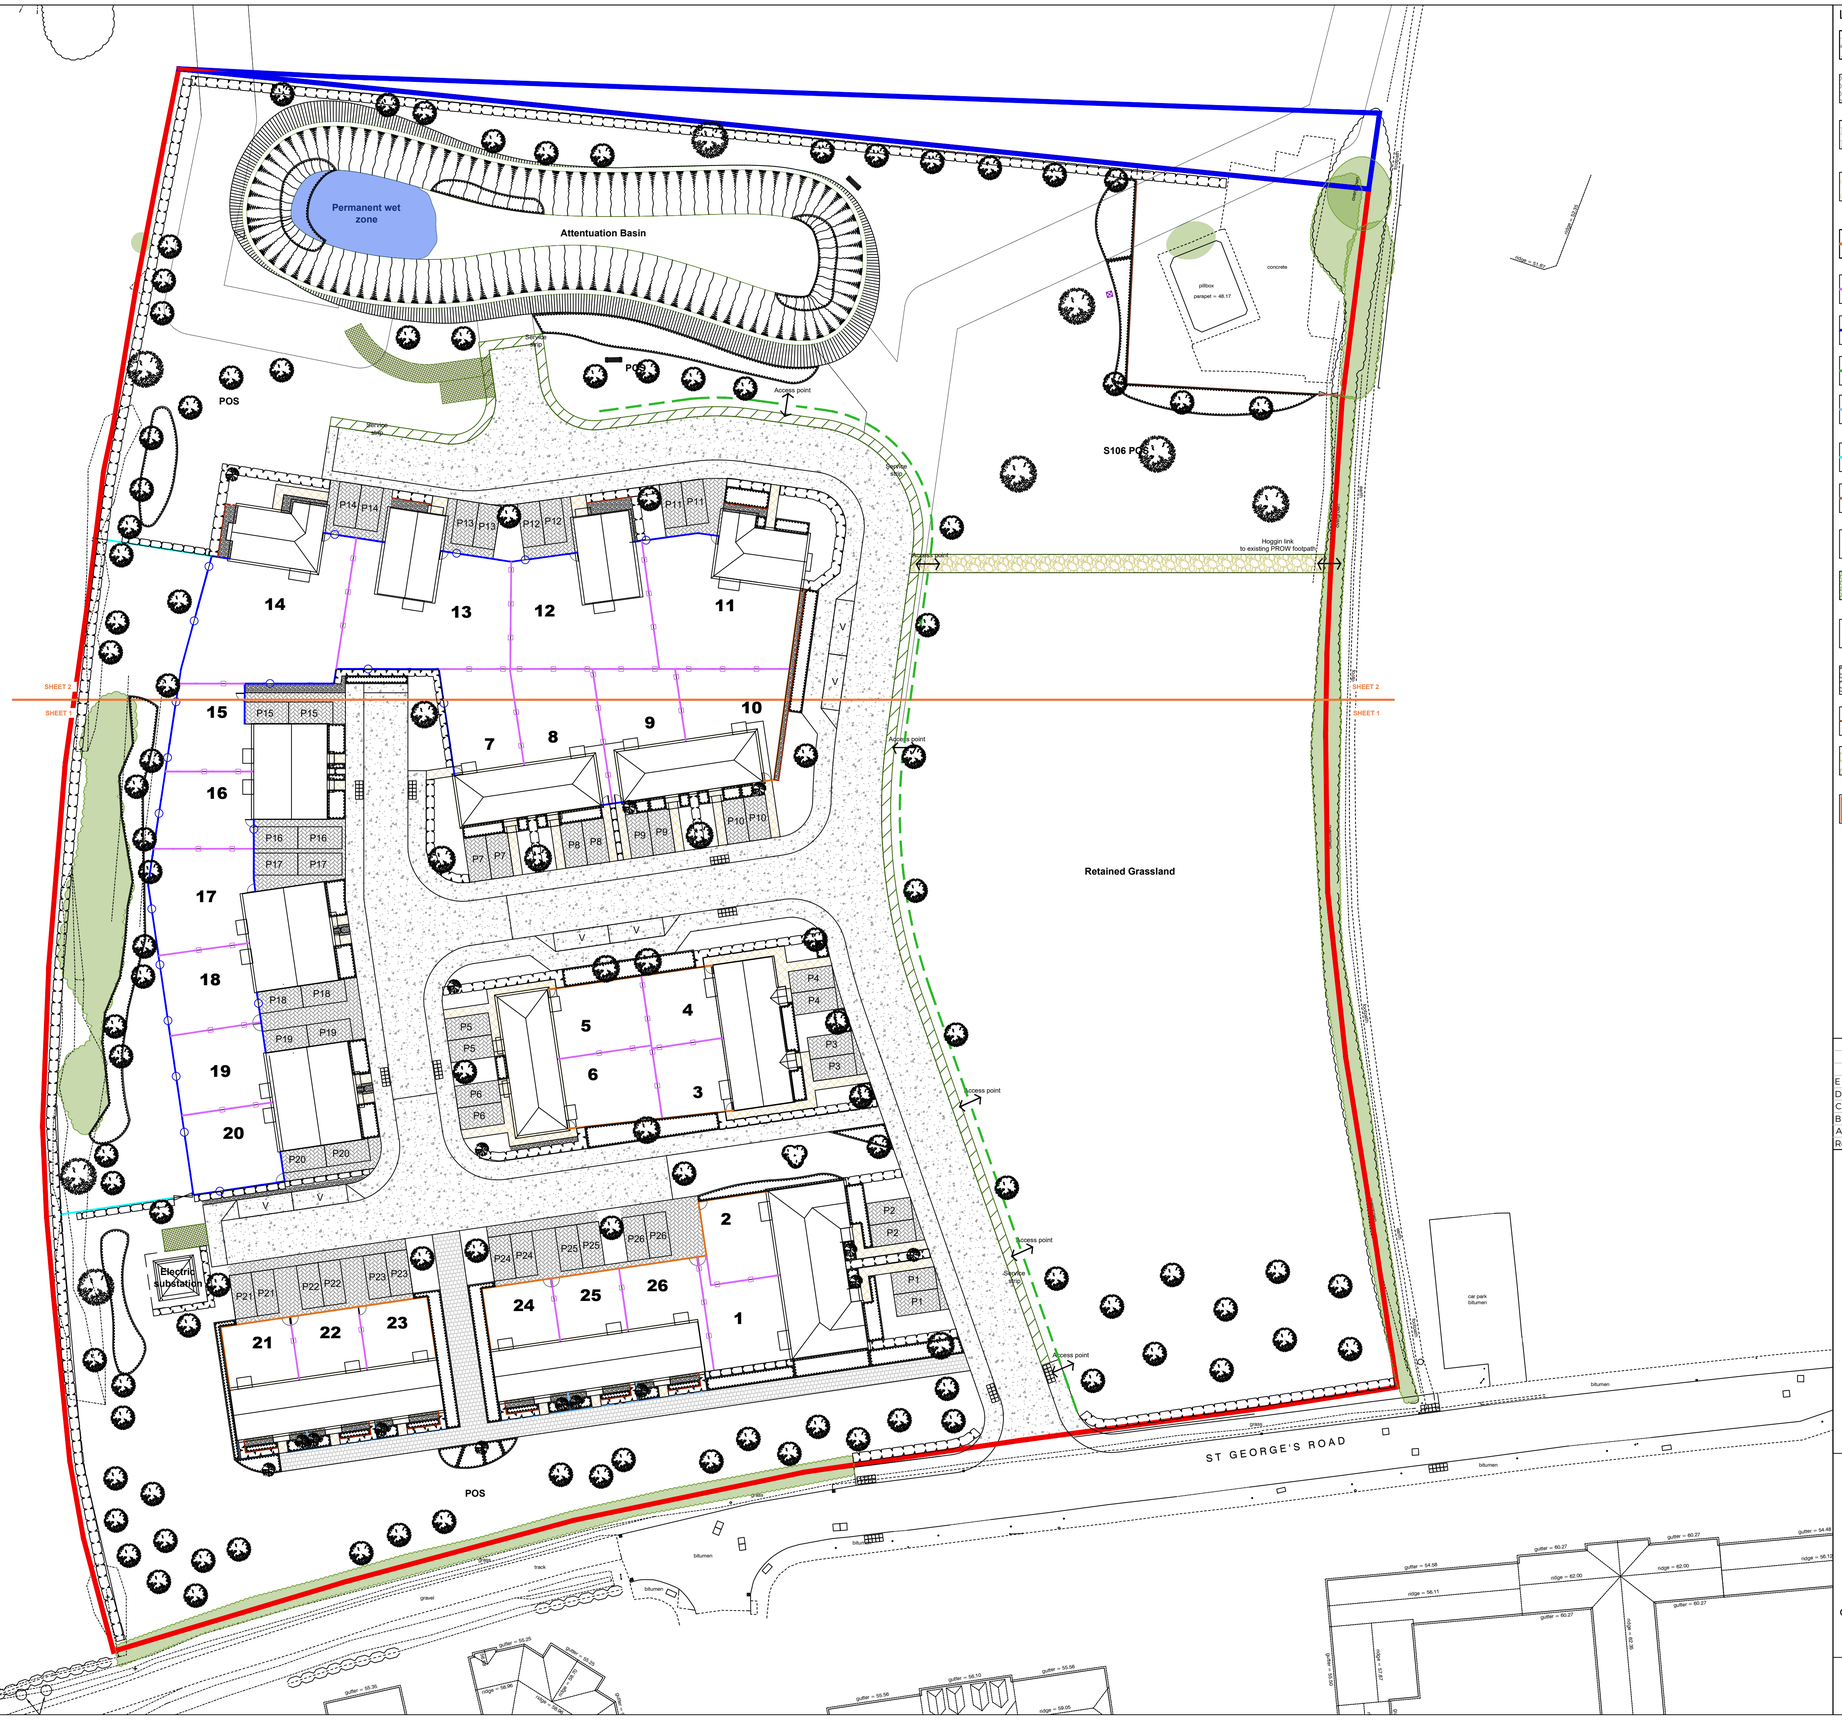

Legend

- Tarmac to road and footpaths. Laid in line with engineer's details
- Paving block for parking bays, in graphite laid in herringbone pattern. Laid in line with engineer's details
- Paving block for main access footpath, in light grey laid in stretcher bond pattern. Laid in line with engineer's details
- Concrete paving slabs for patios and private footpaths. 450x450mm in buff laid in stack bond. Laid in line with engineer's details
- 1.8m High Facing Brick wall
- 1.8m High Timber panel fence
- 1.8m High Closeboard Fence
- 0.45m High Timber Knee Rail
- 0.9m High Bowtop fencing
- 1.8m High Palisade Fencing
- 2.0m High vertical bar railing, to fence Pill Box
- Information heritage with description about the heritage value of Pill Box
- Proposed grasscrete area
- Steel Framed Timber Seat, or similar
- Proposed loose gravel areas
- Proposed timber edge between gravel and planting areas (see Plans for locations)
- Proposed hoggin path
- Cut lines

Rev	Date	Details	Drawn
E	30.04.24	Tree amendments	AC
D	22.04.24	Comments	AC
C	12.04.24	Layout update/comments	AC
B	30.11.23	Client comments	AC
A	29.11.23	Tree amendments	AC

ACD ENVIRONMENTAL

HEAD OFFICE
Rodbourne Rail Business Centre, Grange Lane,
Malmesbury, SN16 0ES
Tel: 01666 825646

4 & 5 The Old Mill, Fry's Yard, Bridge Street,
Godalming, GU7 1HP
Tel: 01483 425714

Suite 6, Crescent House, Yonge Close,
Eastleigh, SO50 9SX
Tel: 02382 026300

email: mail@acdenv.co.uk
www.acdenvironmental.co.uk

scheme: St. Georges Road Semington
client: Green Square Accord
drawing: Hard Landscape Proposals
date: September 2023
scale: 1:200@A1
drawing no: PRI24309-12E Composite
drawn: AC checked: HCS

Copyright of ACD Environmental Ltd. All rights described in Chapter IV of the Copyright, Designs and Patents Act 1988 have been generally asserted: 2011. Copyright of this plan remains with ACD until all fees have been paid in full.