DWG NO.	REV.
FYFIELD_PL_01_24	2

THIS DRAWING IS PROTECTED BY COPYRIGHT AND THE INFORMATION HEREIN IS CONFIDENTIAL. THE DRAWING MAY NOT BE COPIED & THE INFORMATION CONTAINED HEREIN MAY NOT BE USED OR DISCLOSED EXCEPT WITH THE WRITTEN PERMISSION BY THE PROPRIETORS. © S KERTON DESIGN ALL RIGHTS RESERVED. 2024

ALL DIMENSIONS IN MM UNLESS OTHERWISE STATED.


1	02.01.2024
DRAWING CREATED SK	
2	10.05.2024
FLOORPLAN SIZE CHANGED. GARAGE ROOF CHANGED FROM PITCHED TO FLAT PORCH EXTENDED SK	



SOUTH ELEVATION



EAST ELEVATION

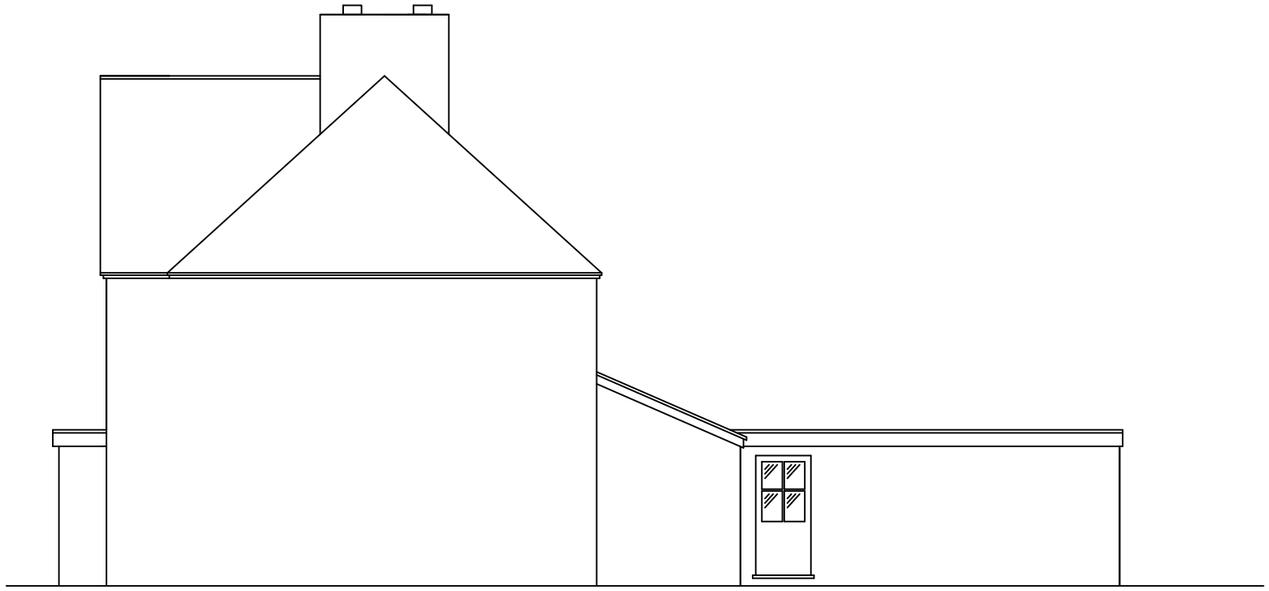

NORTH ELEVATION



WEST ELEVATION

S. KERTON DESIGN

Architecture
Engineering
Manufacturing
2D & 3D CAD Design

Copyright © 2024 by S Kerton Design

Use stated dimensions. Do not scale from drawing.
Drawing to be read in conjunction with relevant documents
Drawings are based on information provided by others
therefore S. Kerton Design has no responsibility for the
accuracy of the information contained in these documents.

0m 1m 2m 4m 6m 8m 10m

DRN	SK	02/01/24
A3	SCALE 1:100	
	SHEET NO. 3 OF 4	

TITLE
PROPOSED ELEVATIONS

DWG NO. FYFIELD_PL01_24

REV. 2