©COPYRIGHT

FOR CONSTRUCTION

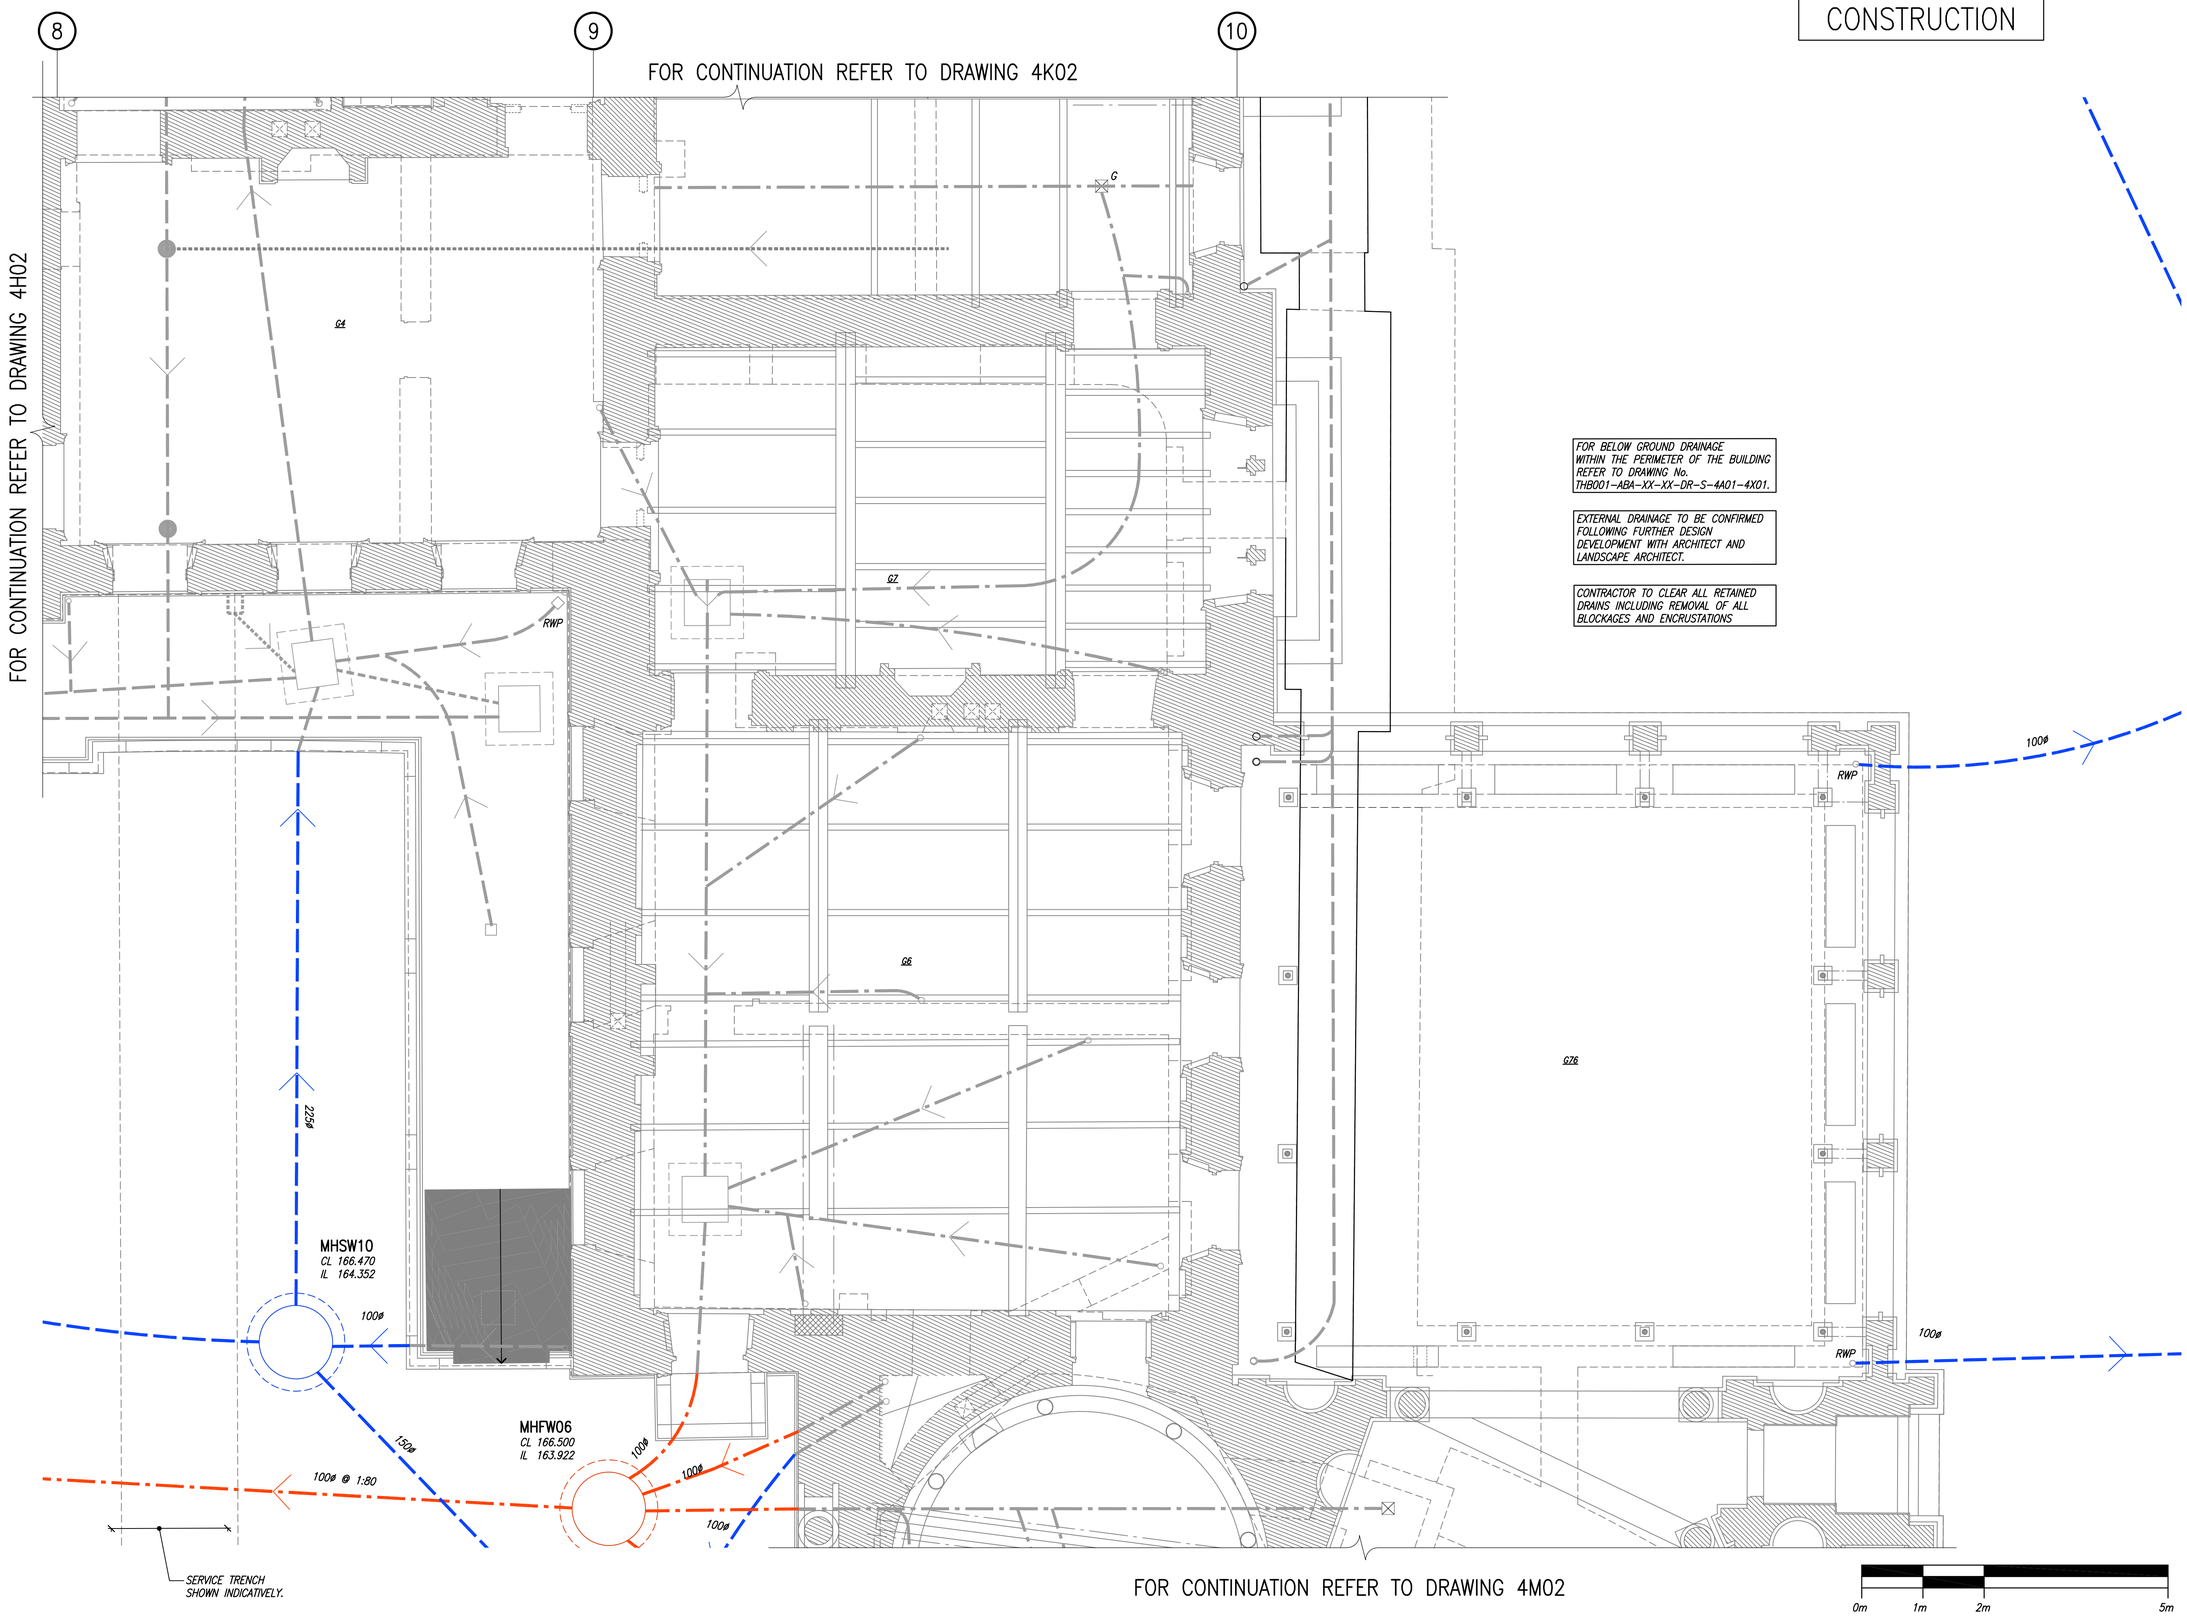

FOR BELOW GROUND DRAINAGE WITHIN THE PERIMETER OF THE BUILDING REFER TO DRAWING No. THB001-ABA-XX-XX-DR-S-4A01-4X01.

EXTERNAL DRAINAGE TO BE CONFIRMED FOLLOWING FURTHER DESIGN DEVELOPMENT WITH ARCHITECT AND LANDSCAPE ARCHITECT.

CONTRACTOR TO CLEAR ALL RETAINED DRAINS INCLUDING REMOVAL OF ALL BLOCKAGES AND ENCRUSTATIONS

notes

1. THIS DRAWING IS TO BE READ IN CONJUNCTION WITH ALL RELEVANT ARCHITECT'S AND ENGINEER'S DRAWINGS AND THE SPECIFICATION.
2. DO NOT SCALE FROM THIS DRAWING.
3. ALL NEW DRAINAGE BENEATH EXISTING OR PROPOSED STRUCTURE IS TO BE FORMED FROM DUCTILE IRON U.N.O.
4. REFER TO DRAWINGS THB001-ABA-XX-XX-DR-S-4020-4021 FOR TYPICAL DRAINAGE DETAILS. REFER TO DETAIL 04 FOR TYPICAL DETAIL FOR WHEN NEW DRAINAGE PIPES PASS THROUGH OR UNDER EXISTING MASONRY WALLS.
5. KEY

----------	ASSUMED FOUL WATER.
— - —	EXISTING FOUL WATER.
----------	ASSUMED SURFACE WATER.
— — —	EXISTING SURFACE WATER.
----------	ASSUMED COMBINED.
— — —	EXISTING COMBINED.
-X-X-X-X-X-	RUN GRUBBED OUT.
— — —	PROPOSED SURFACE WATER.
— · —	PROPOSED FOUL DRAINAGE.
- - - -	RISING MAIN.
● BD	BACKDROP.
⬭ RE	RODDING EYE.
● NRV	NON-RETURN VALVE.
● SVP	SOIL VENT PIPE.
● CD	CAVITY DRAIN.
○ RWP	RAINWATER PIPE.
□ G	GULLY.
● DP	TRENCH DRAIN DROP POINT
⊠ ⊗	MANHOLE.

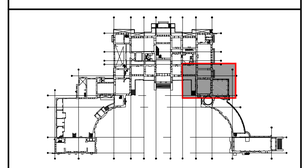

KEY PLAN (1:2000)

F	24.05.23	NOTE ADDED.	TJ
E	26.04.23	ISSUED FOR TENDER. DRAINAGE FROM NORTHERN WING TO SITE SYSTEM AMENDED. MINOR UPDATES MADE TO SOME PIPE SIZES AND NOTES.	RM
D	03.04.23	ISSUED FOR CONDITION DISCHARGE.	RM
C	22.03.23	ISSUED FOR COMMENT.	RM
B	05.09.22	DRAINAGE UPDATED. NOTES AMENDED.	RM
A	30.05.22	ISSUED FOR COORDINATION.	TJ
	08.11.21	ISSUED FOR COORDINATION.	TJ

job

TOTTENHAM HOUSE WILTSHIRE

title

MAIN HOUSE:
GROUND FLOOR,
PROPOSED EXTERNAL DRAINAGE,
ZONE L

drawn	checked
KM	TJ
date	scale (original - A1)
OCT'19	1:50

Alan Baxter

75 Cowcross Street London EC1M 6EL
tel 020 7250 1555
email aba@alanbaxter.co.uk

www.alanbaxter.co.uk

ABA job. no. 1896/10

H	06.10.23	ISSUED FOR CONSTRUCTION.	TJ
G	06.07.23	MINOR AMENDMENTS. ISSUED FOR PLANNING.	RM

drg. no. THB001-ABA-XX-XX-DR-S-4L02

rev. H

Alan Baxter Ltd is a limited company registered in England and Wales, number 06600598. Registered office as above.