Proposed 2no 3 bed Detached Dwellings and Coach House

Land at 49A, High Street, Chapmanslade, Westbury BA13 4AL

Mr & Mrs N Russell

Design Drawings

Revised April 2024

glyn jackson

architectural design

14 Stephenson Drive | Frome | BA11 2XD

t. 07971 638003 | e. glynjackson@icloud.com

This drawing is copyright of
Glyn Jackson Ltd.
It may not be copied,
reproduced or altered in any
way without written authority.

All dimensions to be checked
on site and any discrepancies
reported to the Architect
immediately.

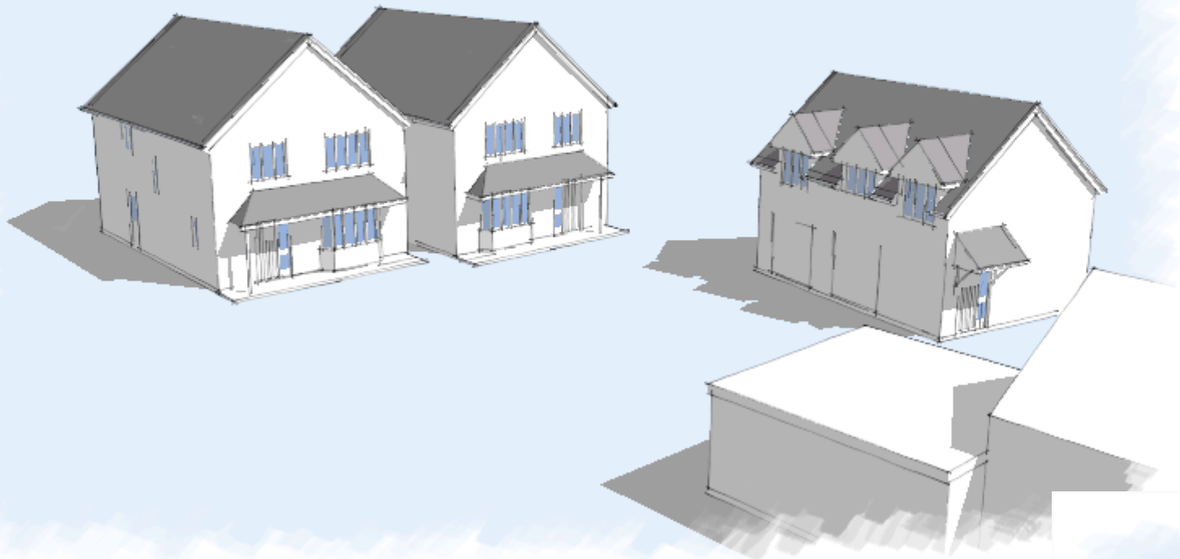

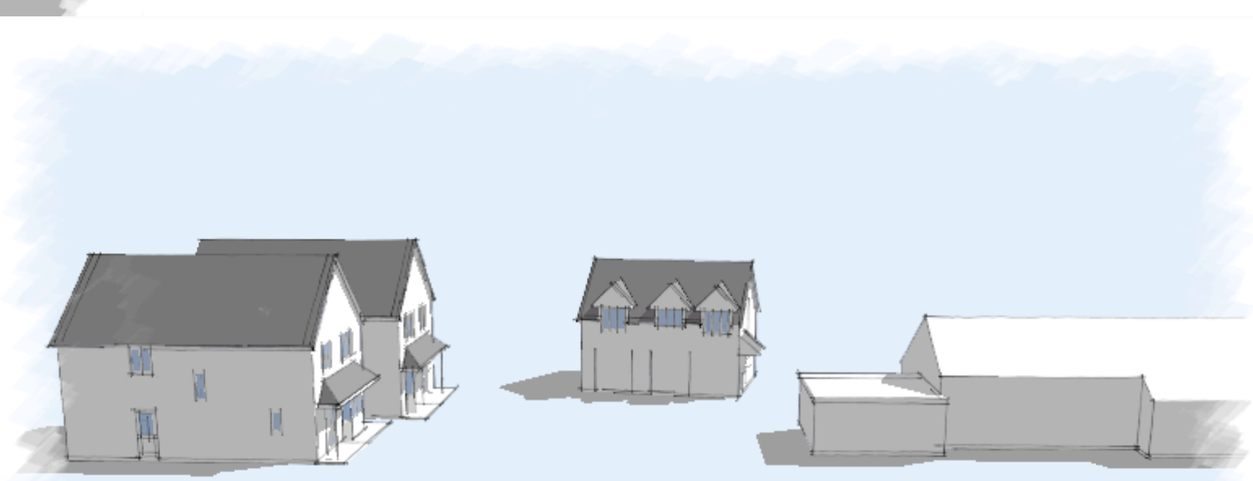

perspectives 1
NTS

glyn jackson
14 Stephenson Drive | Frome | BA11 2XD | t. 07971 638003 | e. glynjackson@icloud.com

Project: **Land at 49A, High Street, Chapmanslade, Westbury BA13 4AL**
Client: **Mr & Mrs N Russell**

date: April, 2024
drawing no: 2309 / 01
revision: A

This drawing is copyright of
Glyn Jackson Ltd.
It may not be copied,
reproduced or altered in any
way without written authority.

All dimensions to be checked
on site and any discrepancies
reported to the Architect
immediately.

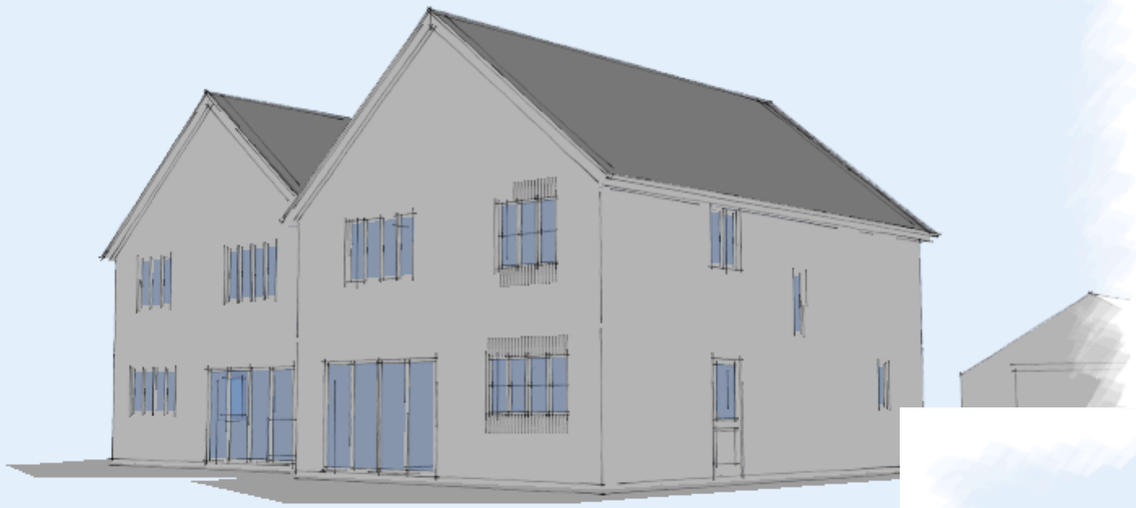



perspectives 2
NTS

glyn jackson
14 Stephenson Drive | Frome | BA11 2XD | t. 07971 638003 | e. glynjackson@icloud.com

Project: **Land at 49A, High Street, Chapmanslade, Westbury BA13 4AL**
Client: **Mr & Mrs N Russell**

date: April, 2024
drawing no: 2309 / 02
revision: A

This drawing is copyright of
Glyn Jackson Ltd.
It may not be copied,
reproduced or altered in any
way without written authority.

All dimensions to be checked
on site and any discrepancies
reported to the Architect
immediately.

00 02 04 08

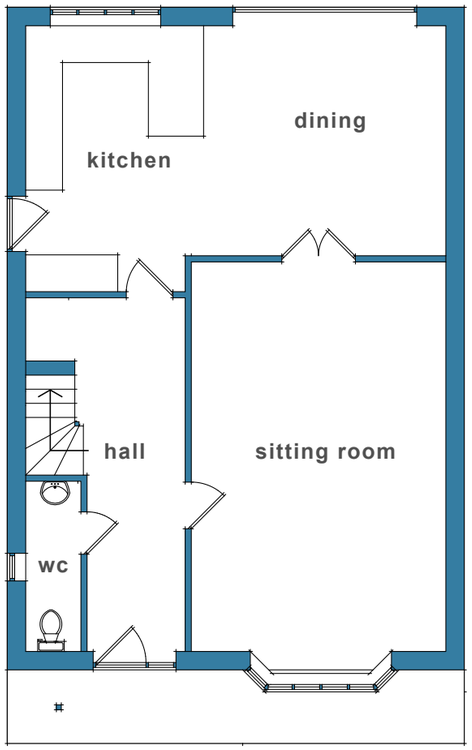

ground floor plan
scale: 1 : 100 @ A3

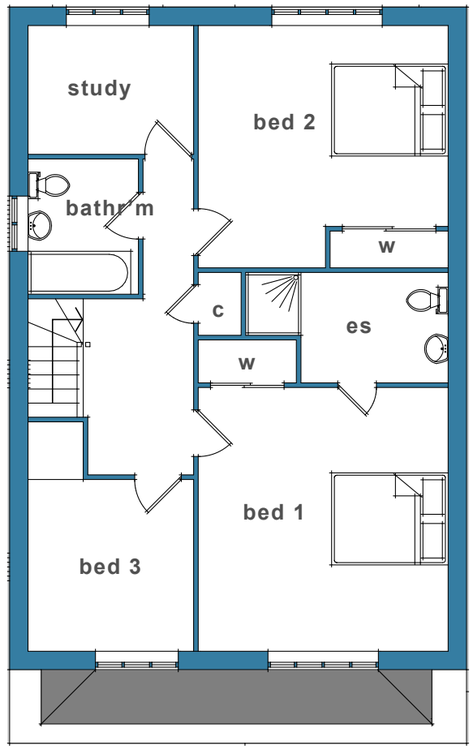

first floor plan
scale: 1 : 100 @ A3

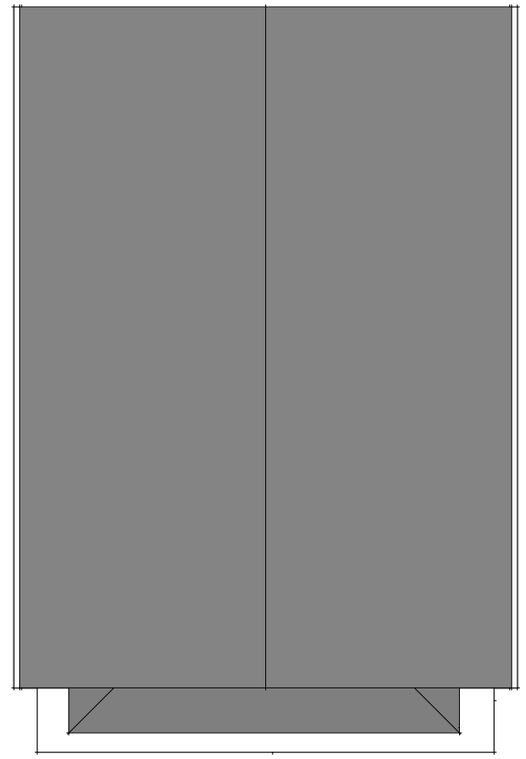

roof plan
scale: 1 : 100 @ A3

Plot 1

glyn jackson
14 Stephenson Drive | Frome | BA11 2XD | t. 07971 638003 | e. glynjackson@icloud.com

Project: **Land at 49A, High Street, Chapmanslade, Westbury BA13 4AL**
Client: **Mr & Mrs N Russell**

date: April, 2024
drawing no: 2309 / 03
revision:

This drawing is copyright of
Glyn Jackson Ltd.
It may not be copied,
reproduced or altered in any
way without written authority.

All dimensions to be checked
on site and any discrepancies
reported to the Architect
immediately.

00 02 04 08

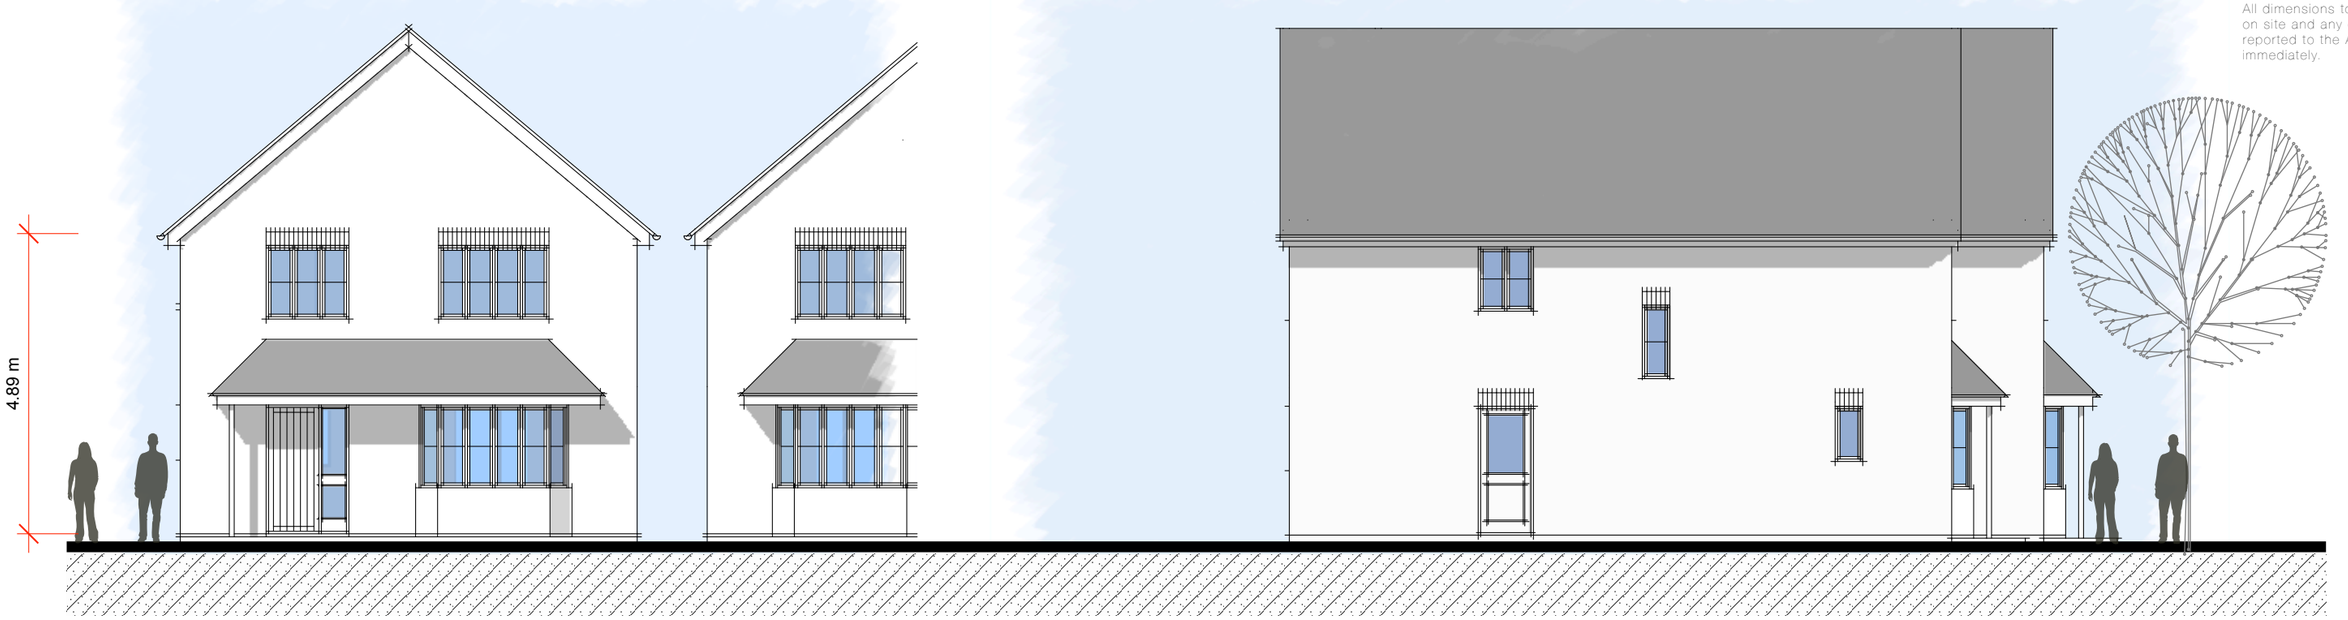

west (front) elevation

scale: 1 : 100 @ A3

north (side) elevation

scale: 1 : 100 @ A3

roof - grey slate tiles incorporating solar panels

walls - coursed recon stone block

windows/doors - upvc framed casement

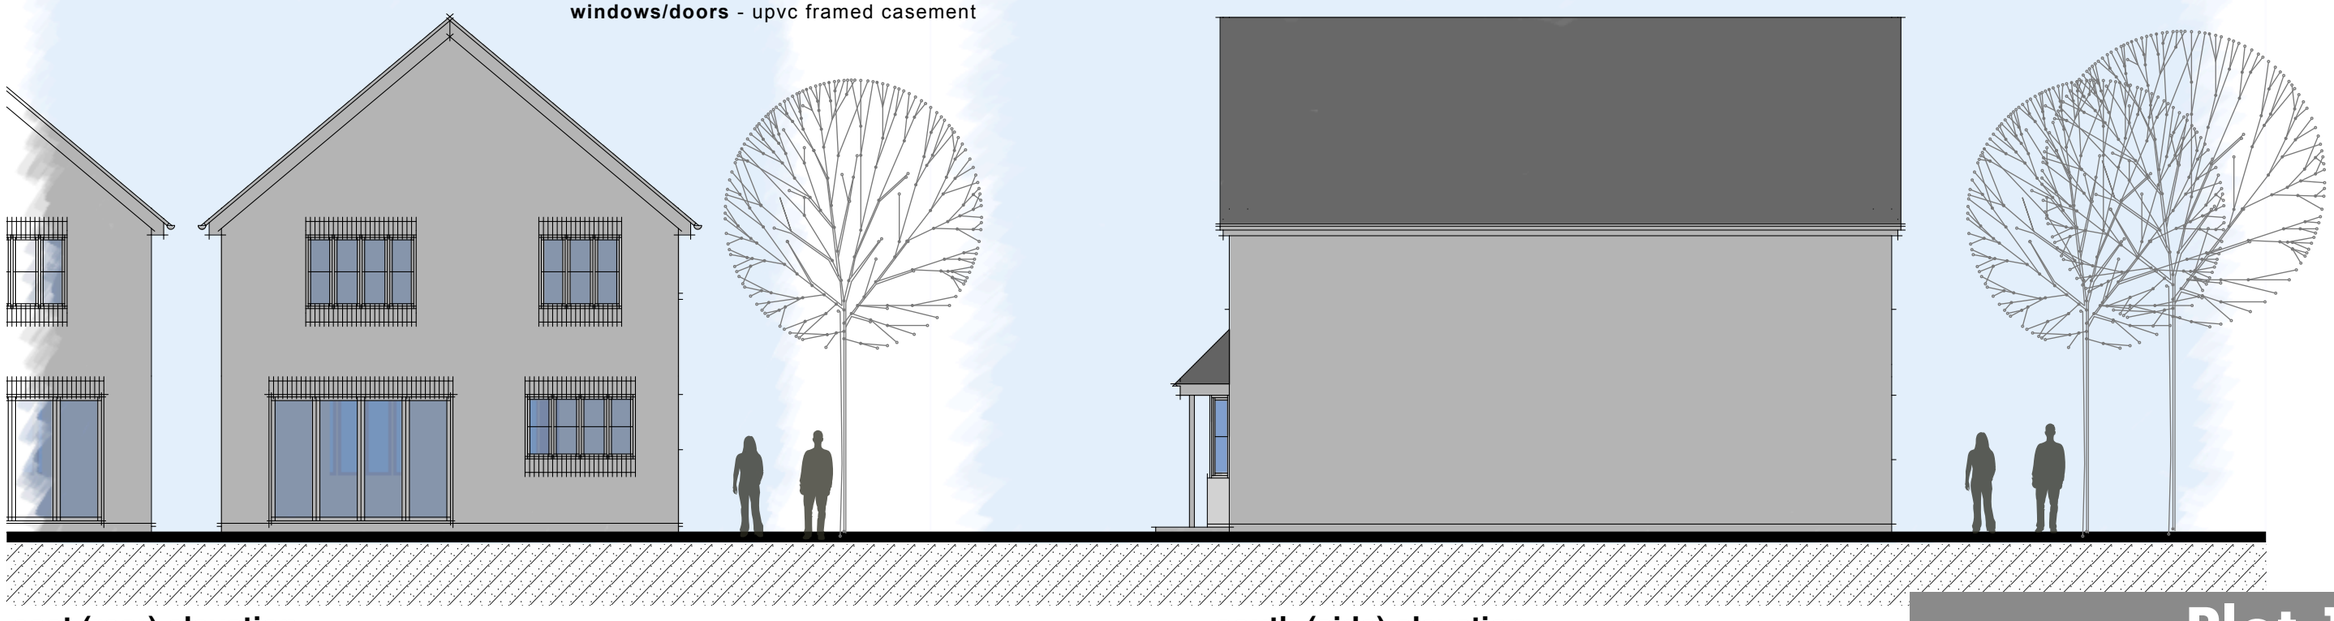

east (rear) elevation

scale: 1 : 100 @ A3

south (side) elevation

scale: 1 : 100 @ A3

Plot 1

glyn jackson

14 Stephenson Drive | Frome | BA11 2XD | t. 07971 638003 | e. glynjackson@icloud.com

Project: **Land at 49A, High Street, Chapmanslade, Westbury BA13 4AL**

Client: **Mr & Mrs N Russell**

date: April, 2024

drawing no: 2309 / 04

revision:

00 02 04 08

This drawing is copyright of
Glyn Jackson Ltd.
It may not be copied,
reproduced or altered in any
way without written authority.

All dimensions to be checked
on site and any discrepancies
reported to the Architect
immediately.

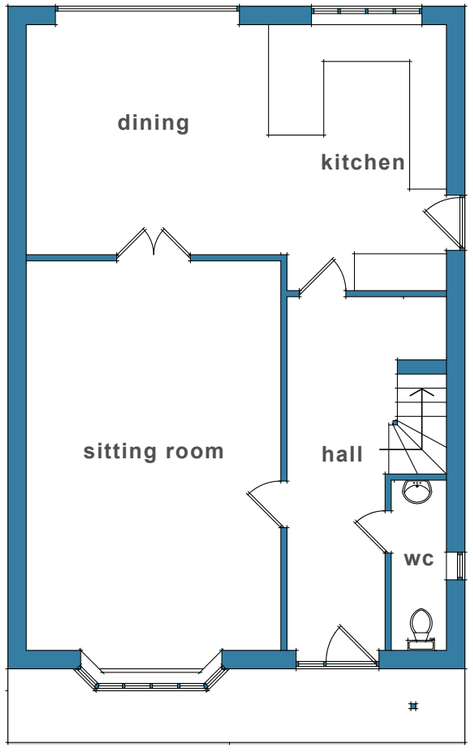

ground floor plan
scale: 1 : 100 @ A3

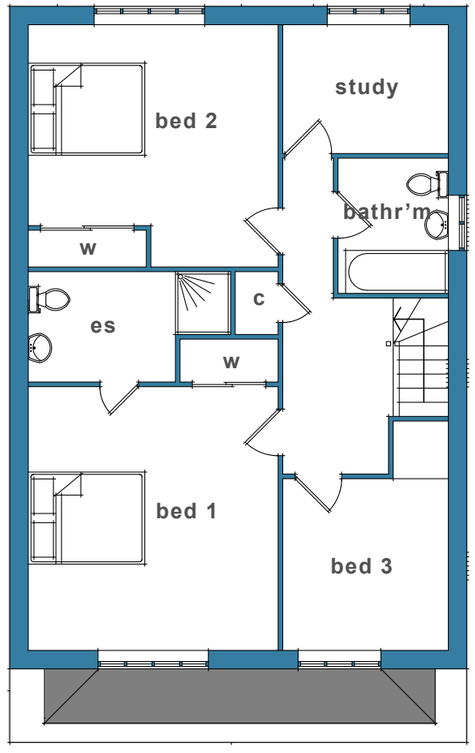

first floor plan
scale: 1 : 100 @ A3

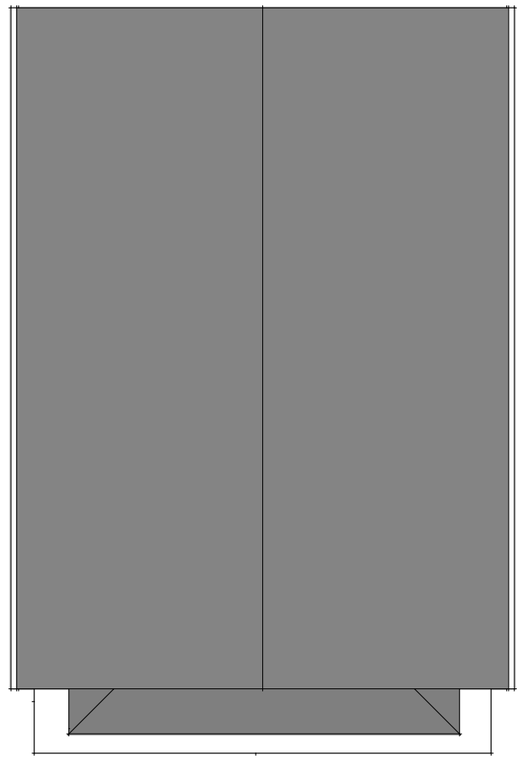

roof plan
scale: 1 : 100 @ A3

Plot 2

glyn jackson
14 Stephenson Drive | Frome | BA11 2XD | t. 07971 638003 | e. glynjackson@icloud.com

Project: **Land at 49A, High Street, Chapmanslade, Westbury BA13 4AL**
Client: **Mr & Mrs N Russell**

date: April, 2024
drawing no: 2309 / 05
revision:

This drawing is copyright of
Glyn Jackson Ltd.
It may not be copied,
reproduced or altered in any
way without written authority.

All dimensions to be checked
on site and any discrepancies
reported to the Architect
immediately.

00 02 04 08

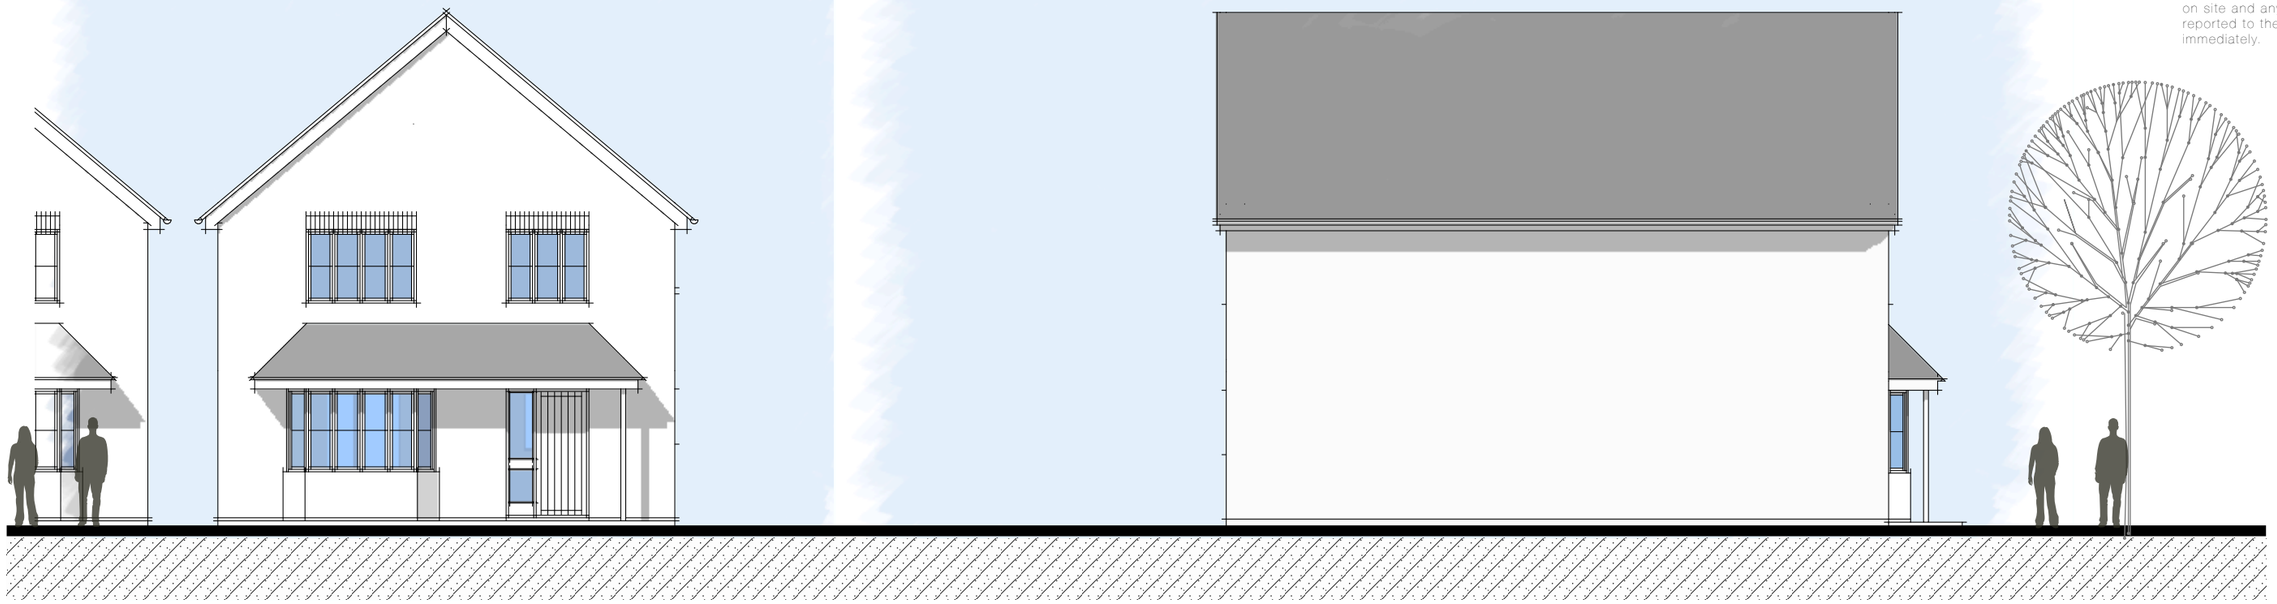

west (front) elevation
scale: 1 : 100 @ A3

north (side) elevation
scale: 1 : 100 @ A3

roof - grey slate tiles incorporating solar panels

walls - coursed recon stone block

windows/doors - upvc framed casement



east (rear) elevation
scale: 1 : 100 @ A3

south (side) elevation
scale: 1 : 100 @ A3

Plot 2

glyn jackson
14 Stephenson Drive | Frome | BA11 2XD | t. 07971 638003 | e. glynjackson@icloud.com

Project: **Land at 49A, High Street, Chapmanslade, Westbury BA13 4AL**
Client: **Mr & Mrs N Russell**

date: April, 2024
drawing no: 2309 / 06
revision:

This drawing is copyright of
Glyn Jackson Ltd.
It may not be copied,
reproduced or altered in any
way without written authority.

All dimensions to be checked
on site and any discrepancies
reported to the Architect
immediately.

00 02 04 08

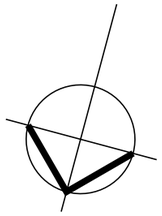

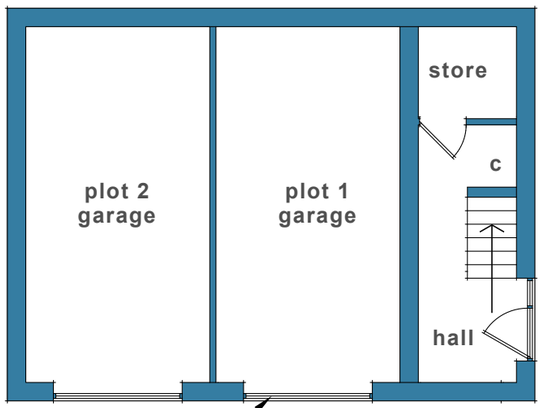

NB! Garages serve
Plots 1 & 2

ground floor plan

scale: 1 : 100 @ A3

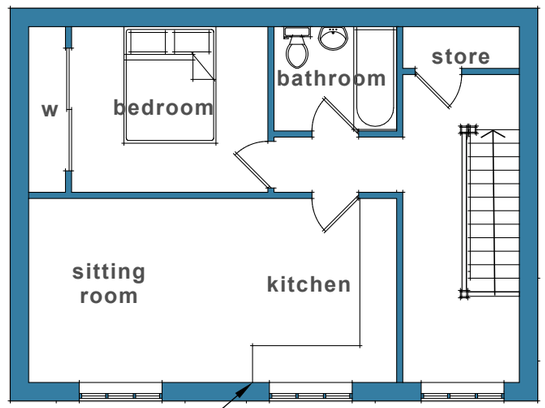

NB! Annexe serving existing
dwelling (49A)

first floor plan

scale: 1 : 100 @ A3

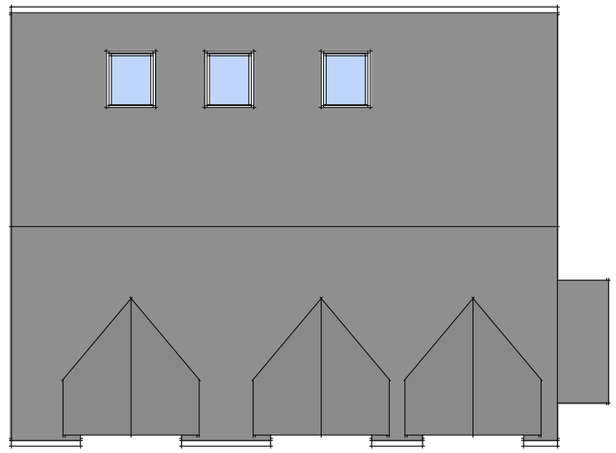

roof plan

scale: 1 : 100 @ A3

Garages/Annexe

glyn jackson
14 Stephenson Drive | Frome | BA11 2XD | t. 07971 638003 | e. glynjackson@icloud.com

Project: **Land at 49A, High Street, Chapmanslade, Westbury BA13 4AL**
Client: **Mr & Mrs N Russell**

date: April, 2024
drawing no: 2309 / 07
revision: A

This drawing is copyright of
Glyn Jackson Ltd.
It may not be copied,
reproduced or altered in any
written authority.

s to be checked
ny discrepancies
he Architect

00 02 04 08



north elevation

scale: 1 : 100 @ A3

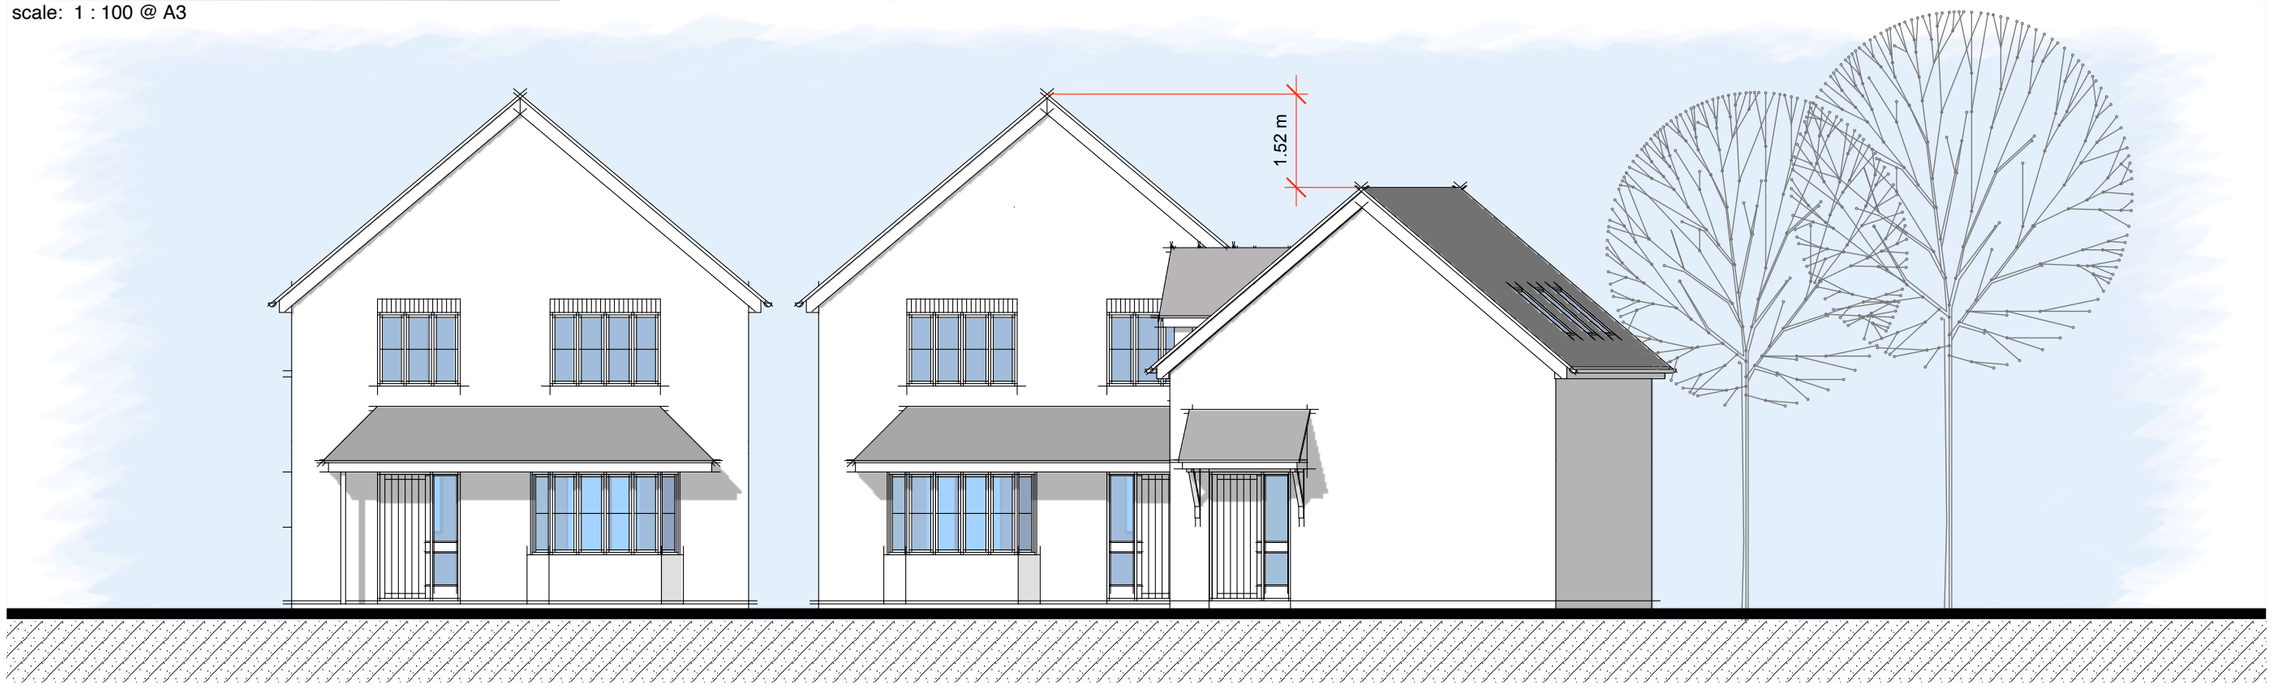

west elevation

scale: 1 : 100 @ A3

glyn jackson
14 Stephenson Drive | Frome | BA11 2XD | t. 07971 638003 | e. glynjackson@icloud.com

Project: **Land at 49A, High Street, Chapmanslade, Westbury BA13 4AL**
Client: **Mr & Mrs N Russell**

date: April, 2024
drawing no: 2309 / 08
revision: A

This drawing is copyright of
Glyn Jackson Ltd.
copied,
altered in any
ritten authority.

to be checked
y discrepancies
e Architect

00 02 04 08

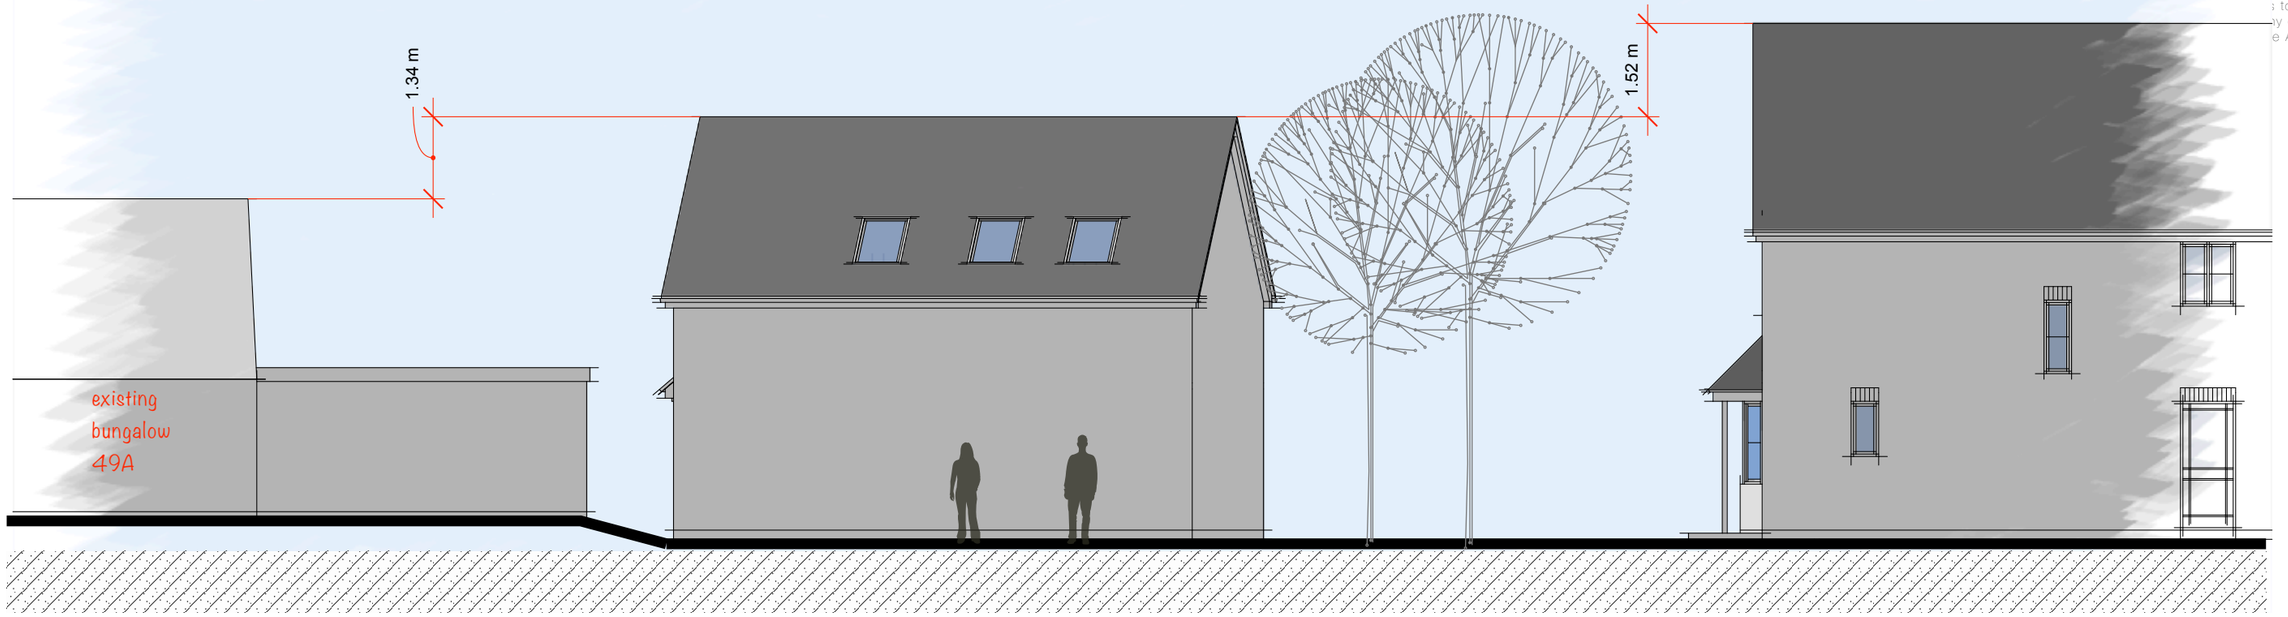

south elevation

scale: 1 : 100 @ A3



east elevation

scale: 1 : 100 @ A3

glyn jackson
14 Stephenson Drive | Frome | BA11 2XD | t. 07971 638003 | e. glynjackson@icloud.com

Project: **Land at 49A, High Street, Chapmanslade, Westbury BA13 4AL**
Client: **Mr & Mrs N Russell**

date: April, 2024
drawing no: 2309 / 09
revision: A

00 01 02 04

This drawing is copyright of
Glyn Jackson Ltd.
It may not be copied,
reproduced or altered in any
way without written authority.

All dimensions to be checked
on site and any discrepancies
reported to the Architect
immediately.

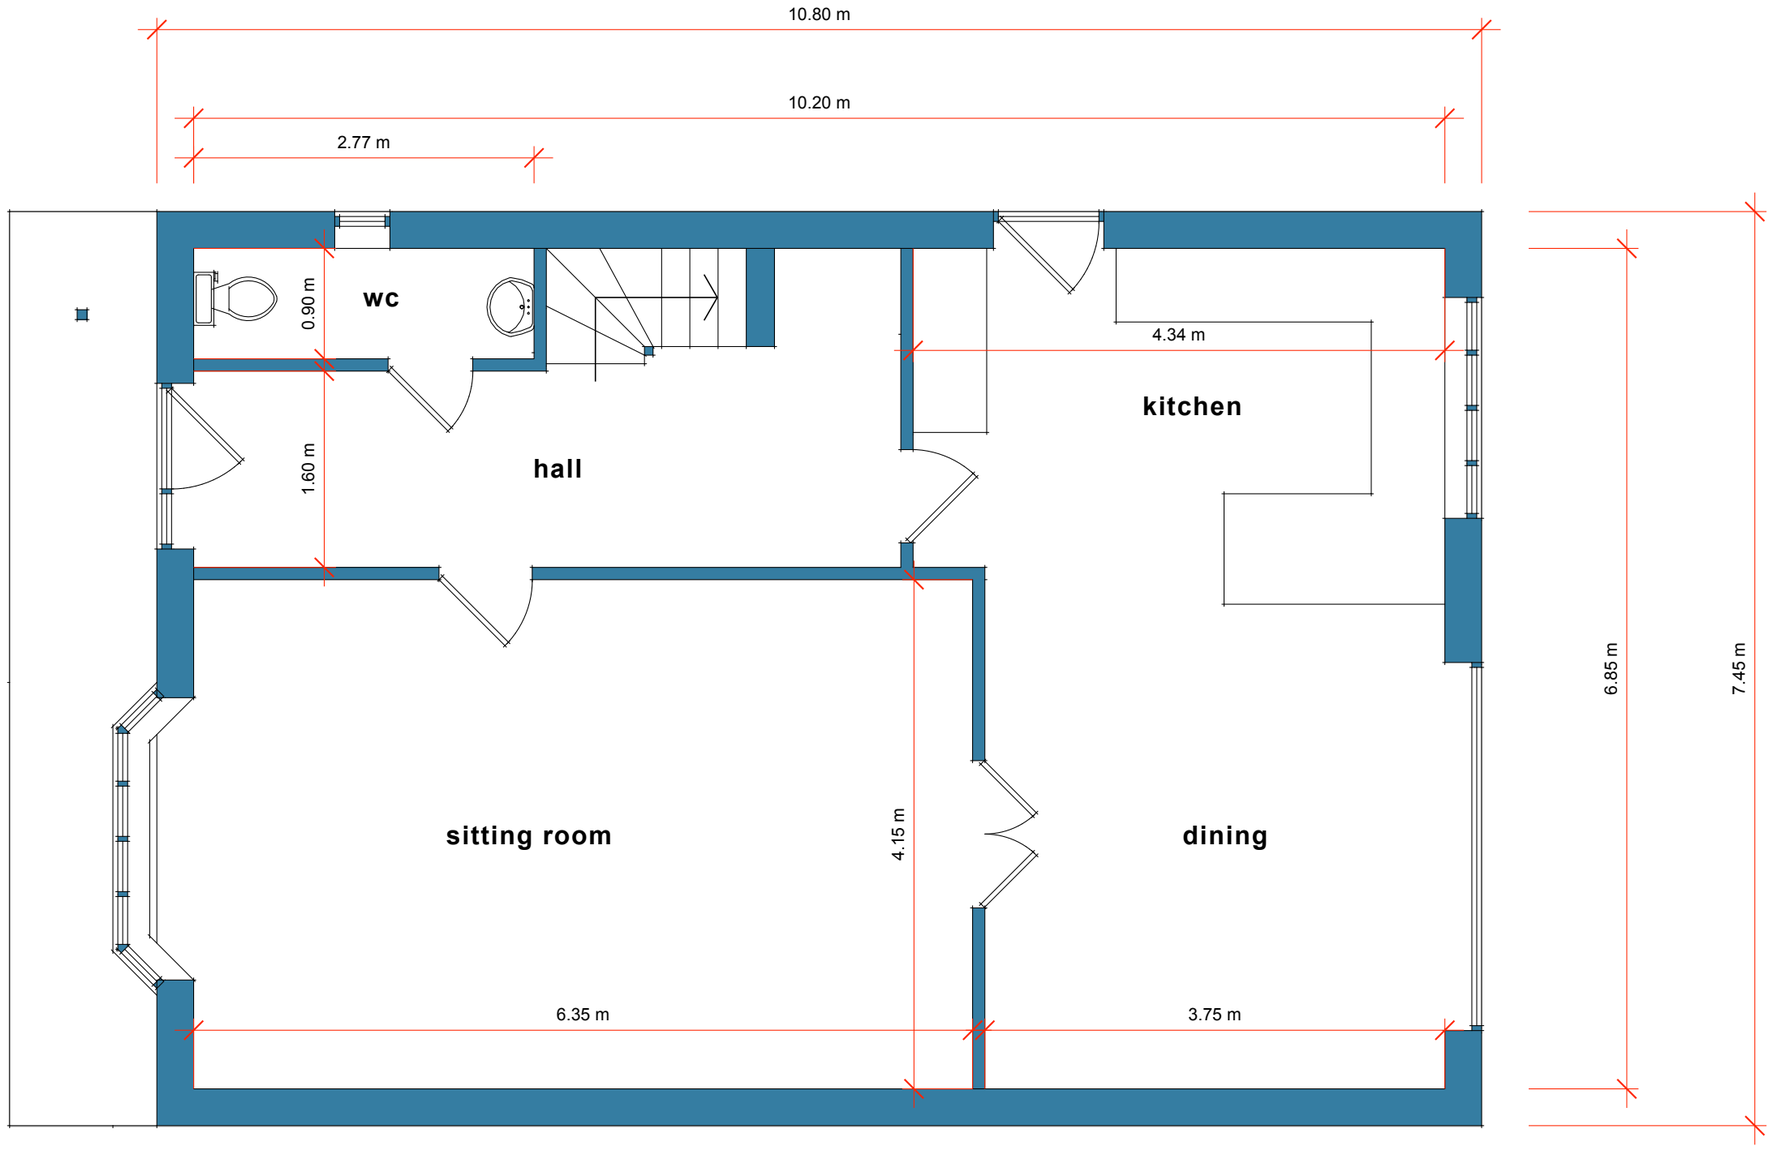

ground floor plan (dims)

scale: 1 : 50 @ A3

glyn jackson
14 Stephenson Drive | Frome | BA11 2XD | t. 07971 638003 | e. glynjackson@icloud.com

Project: **Land at 49A, High Street, Chapmanslade, Westbury BA13 4AL**
Client: **Mr & Mrs N Russell**

date: April, 2024
drawing no: 2309 / 10
revision:

00 01 02 04

This drawing is copyright of
Glyn Jackson Ltd.
It may not be copied,
reproduced or altered in any
way without written authority.

All dimensions to be checked
on site and any discrepancies
reported to the Architect
immediately.

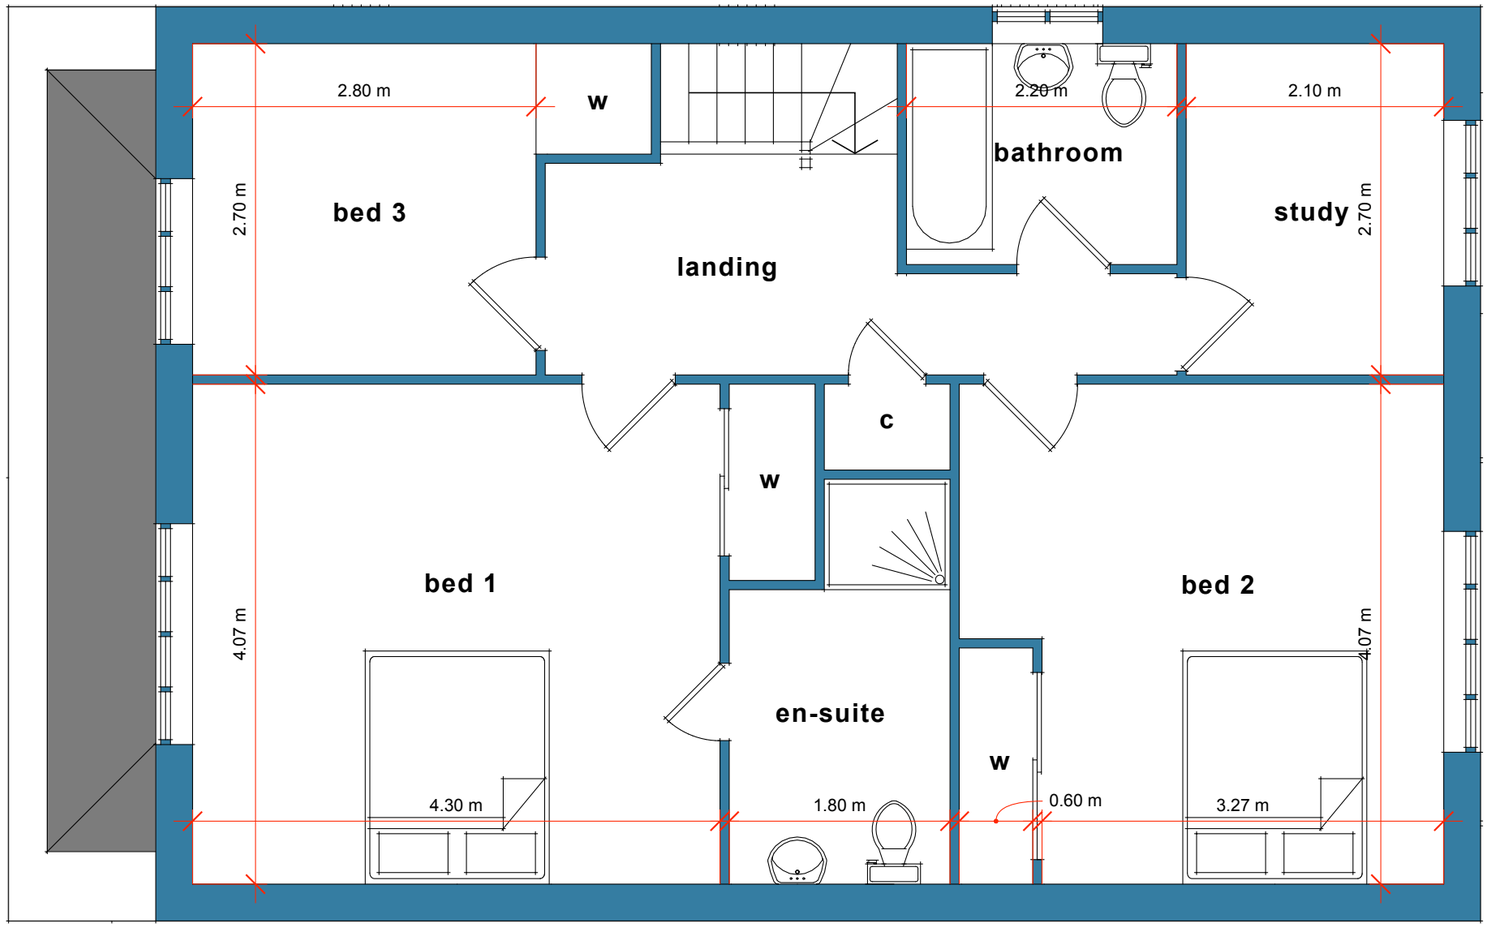

first floor plan (dims)

scale: 1 : 50 @ A3

glyn jackson
14 Stephenson Drive | Frome | BA11 2XD | t. 07971 638003 | e. glynjackson@icloud.com

Project: **Land at 49A, High Street, Chapmanslade, Westbury BA13 4AL**
Client: **Mr & Mrs N Russell**

date: April, 2024
drawing no: 2309 / 11
revision:

00 01 02 04

This drawing is copyright of
Glyn Jackson Ltd.
It may not be copied,
reproduced or altered in any
way without written authority.

All dimensions to be checked
on site and any discrepancies
reported to the Architect
immediately.

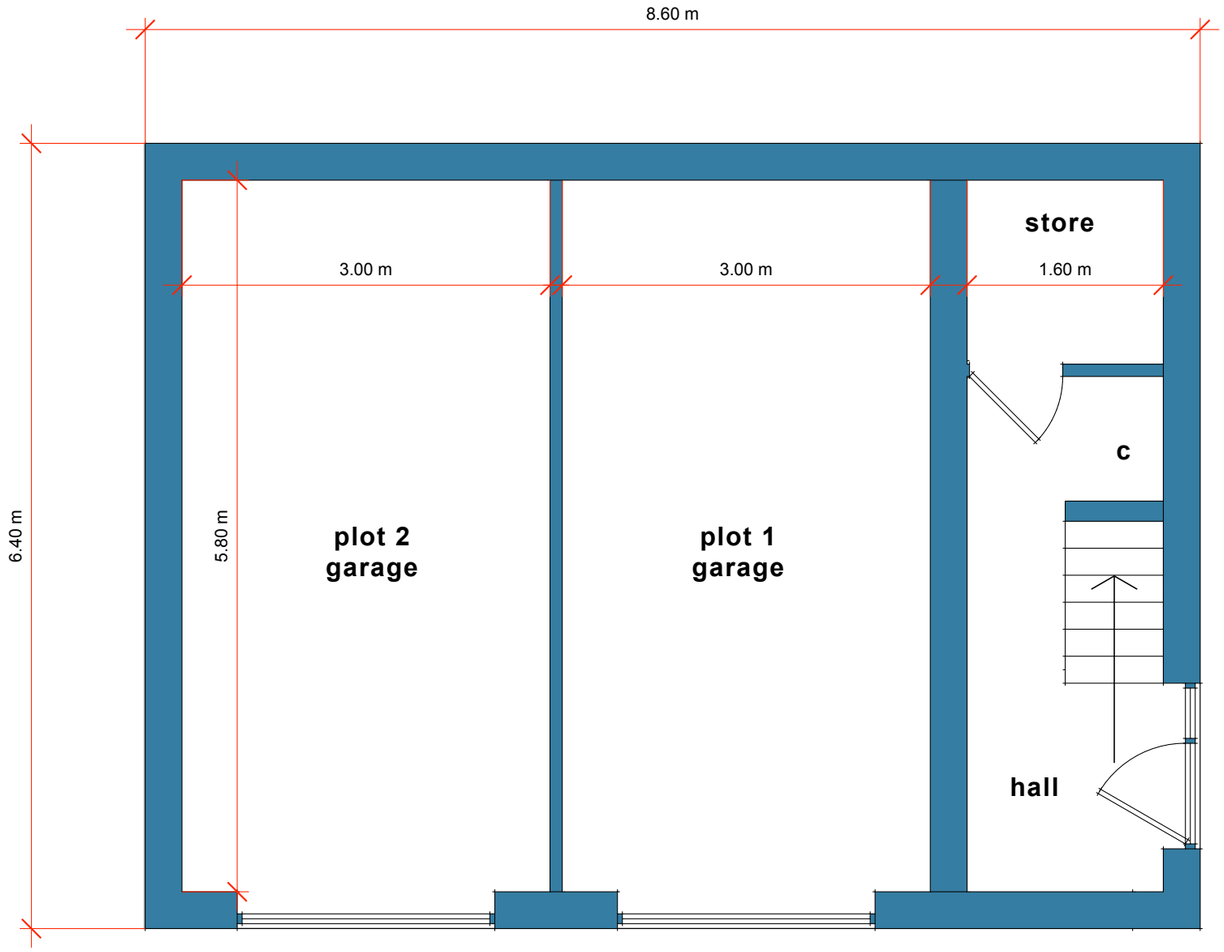

ground floor plan (dims)

scale: 1 : 50 @ A3

glyn jackson
14 Stephenson Drive | Frome | BA11 2XD | t. 07971 638003 | e. glynjackson@icloud.com

Project: **Land at 49A, High Street, Chapmanslade, Westbury BA13 4AL**
Client: **Mr & Mrs N Russell**

date: April, 2024
drawing no: 2309 / 12
revision: A

00 01 02 04

This drawing is copyright of
Glyn Jackson Ltd.
It may not be copied,
reproduced or altered in any
way without written authority.

All dimensions to be checked
on site and any discrepancies
reported to the Architect
immediately.

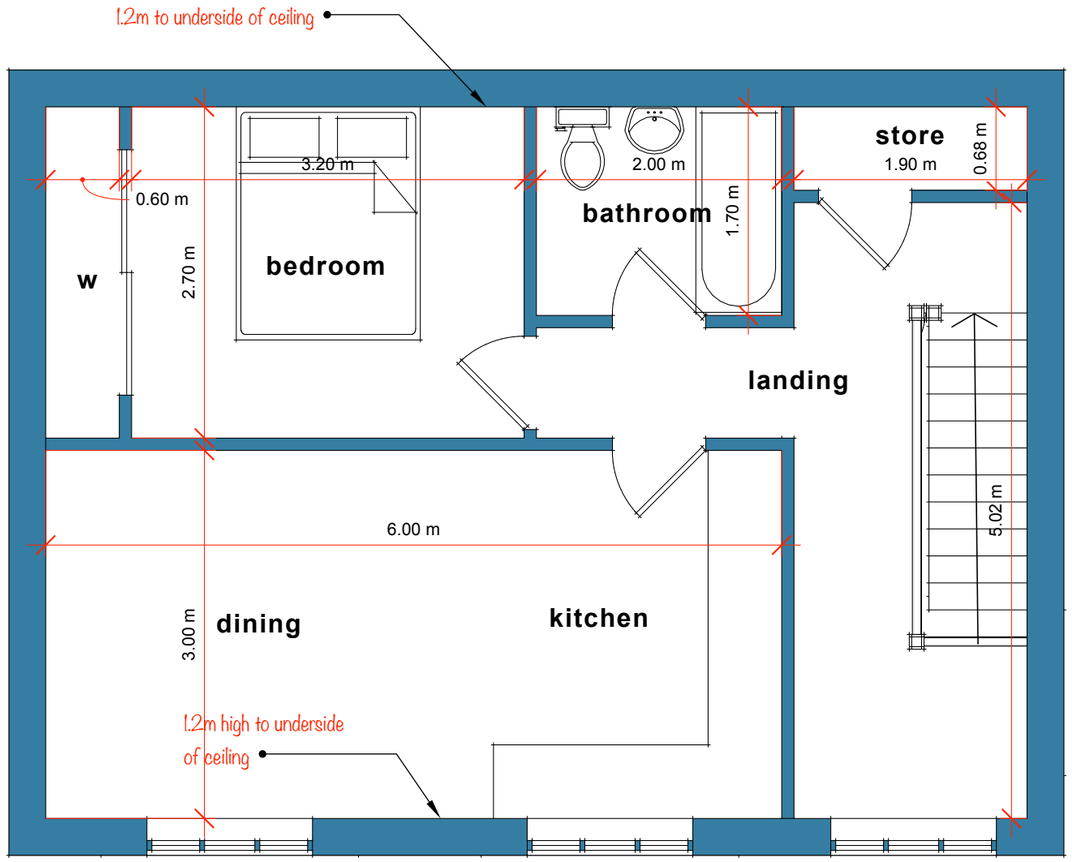

first floor plan (dims)
scale: 1 : 50 @ A3

glyn jackson
14 Stephenson Drive | Frome | BA11 2XD | t. 07971 638003 | e. glynjackson@icloud.com

Project: **Land at 49A, High Street, Chapmanslade, Westbury BA13 4AL**
Client: **Mr & Mrs N Russell**

date: April, 2024
drawing no: 2309 / 13
revision: A

This drawing is copyright of
Glyn Jackson Ltd.
It may not be copied,
reproduced or altered in any
way without written authority.

All dimensions to be checked
screpancies
chitect

00 04 08 16

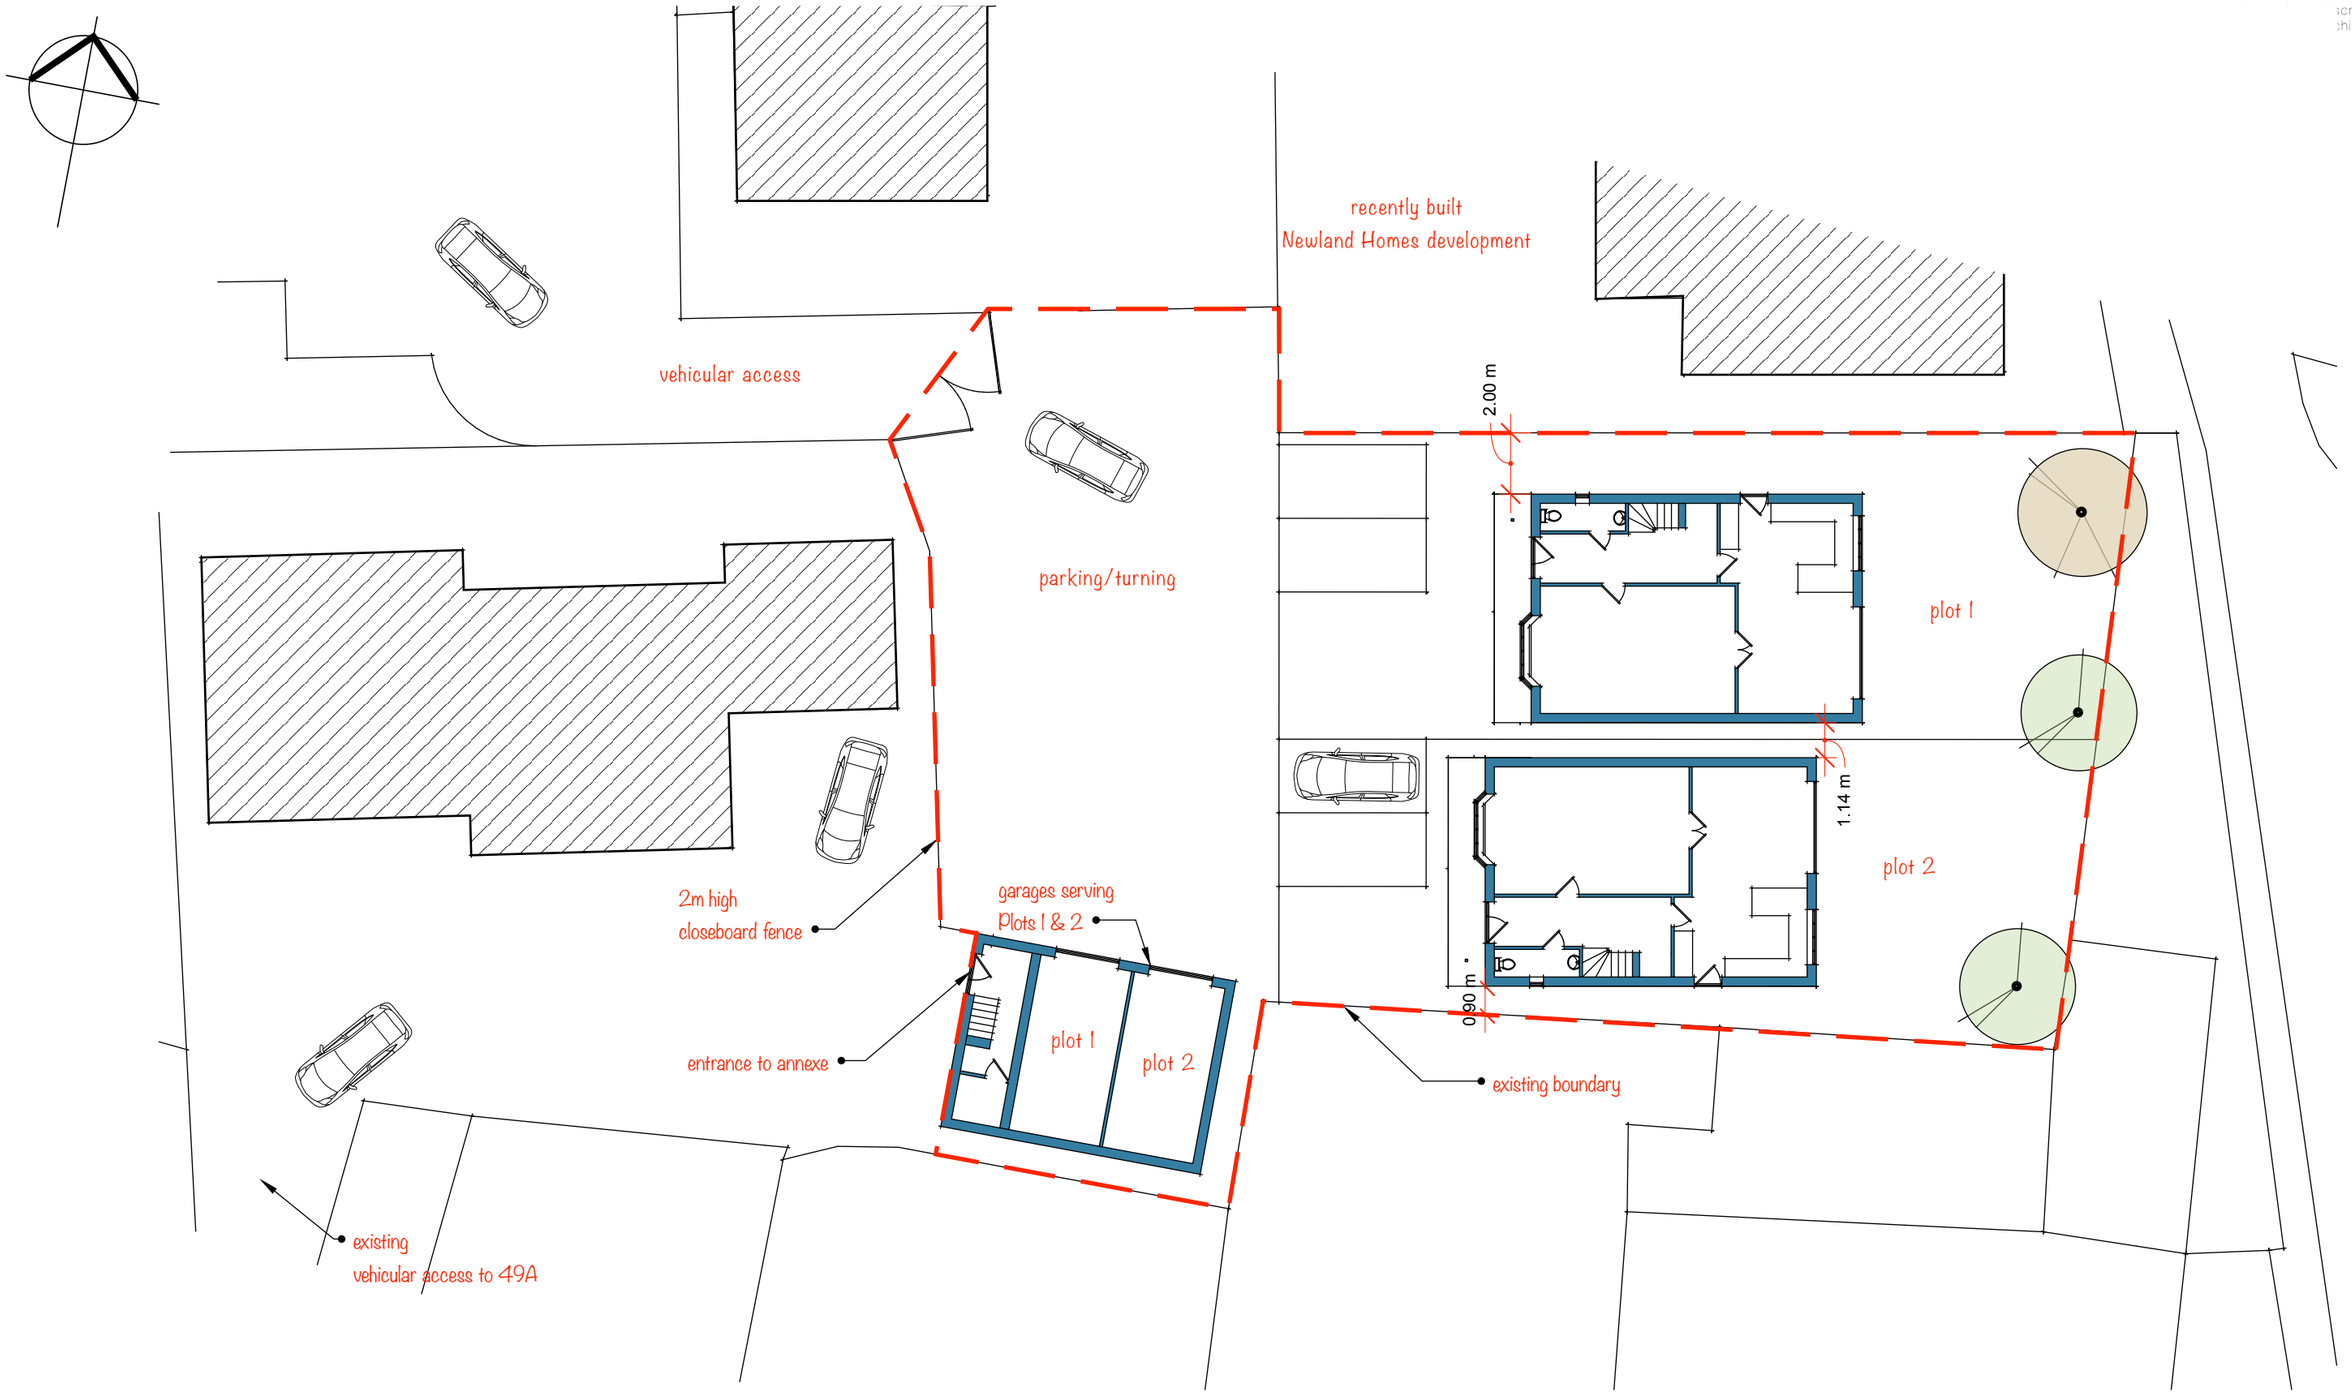

proposed site plan

scale: 1 : 200 @ A3

glyn jackson
14 Stephenson Drive | Frome | BA11 2XD | t. 07971 638003 | e. glynjackson@icloud.com

Project: **Land at 49A, High Street, Chapmanslade, Westbury BA13 4AL**
Client: **Mr & Mrs N Russell**

date: April, 2024
drawing no: 2309 / 14
revision: A