

NORTH ELEVATION

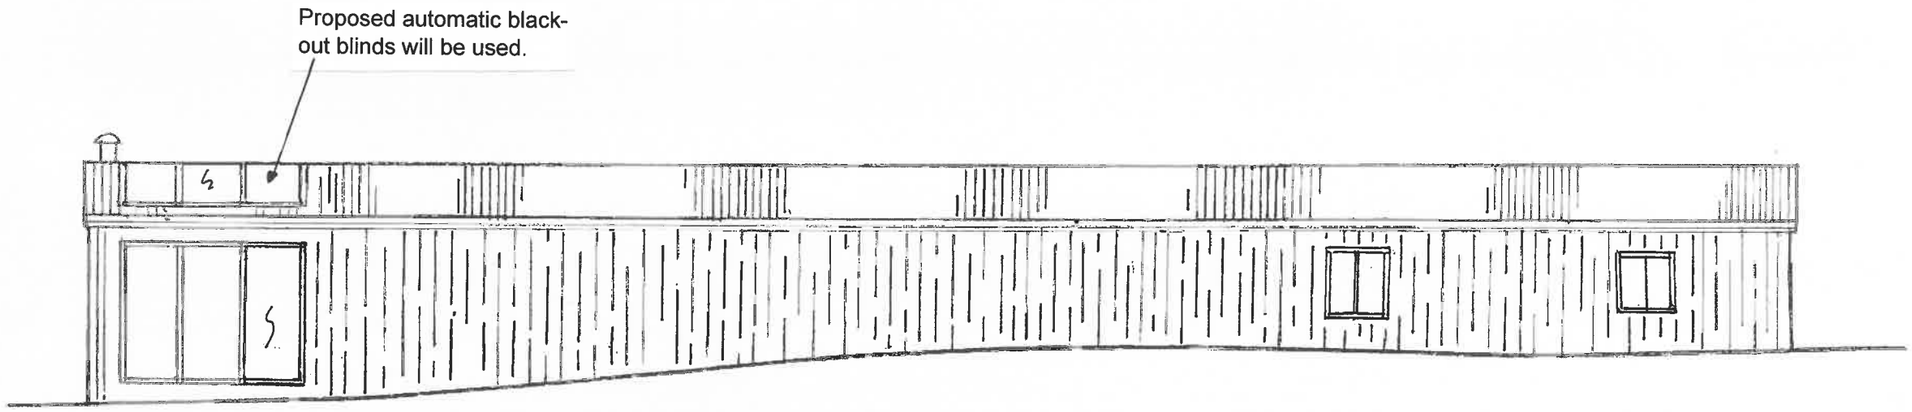

SOUTH ELEVATION

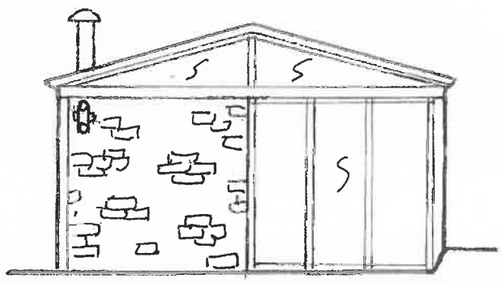

WEST ELEVATION

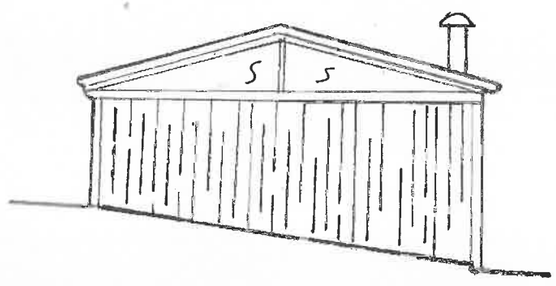

EAST ELEVATION

0m 1m 2m 3m 4m 5m

1:100

PLAN	KCC3479/06 (Rev.A)		
TITLE	Proposed North, South, West and East Elevation: Lighting Proposal		
SITE	Sandyhills Farm		
CLIENT	Richard Bristow		
NUMBER	KCC3479/06A 12/23ac		
DATE	December 2023	SCALE	1:100 at A3

KERNON COUNTRYSIDE CONSULTANTS LTD
Greenacres Barn, Purton Stoke, Swindon SN5 4LL
Tel 01793 771333 Email info@kernon.co.uk