

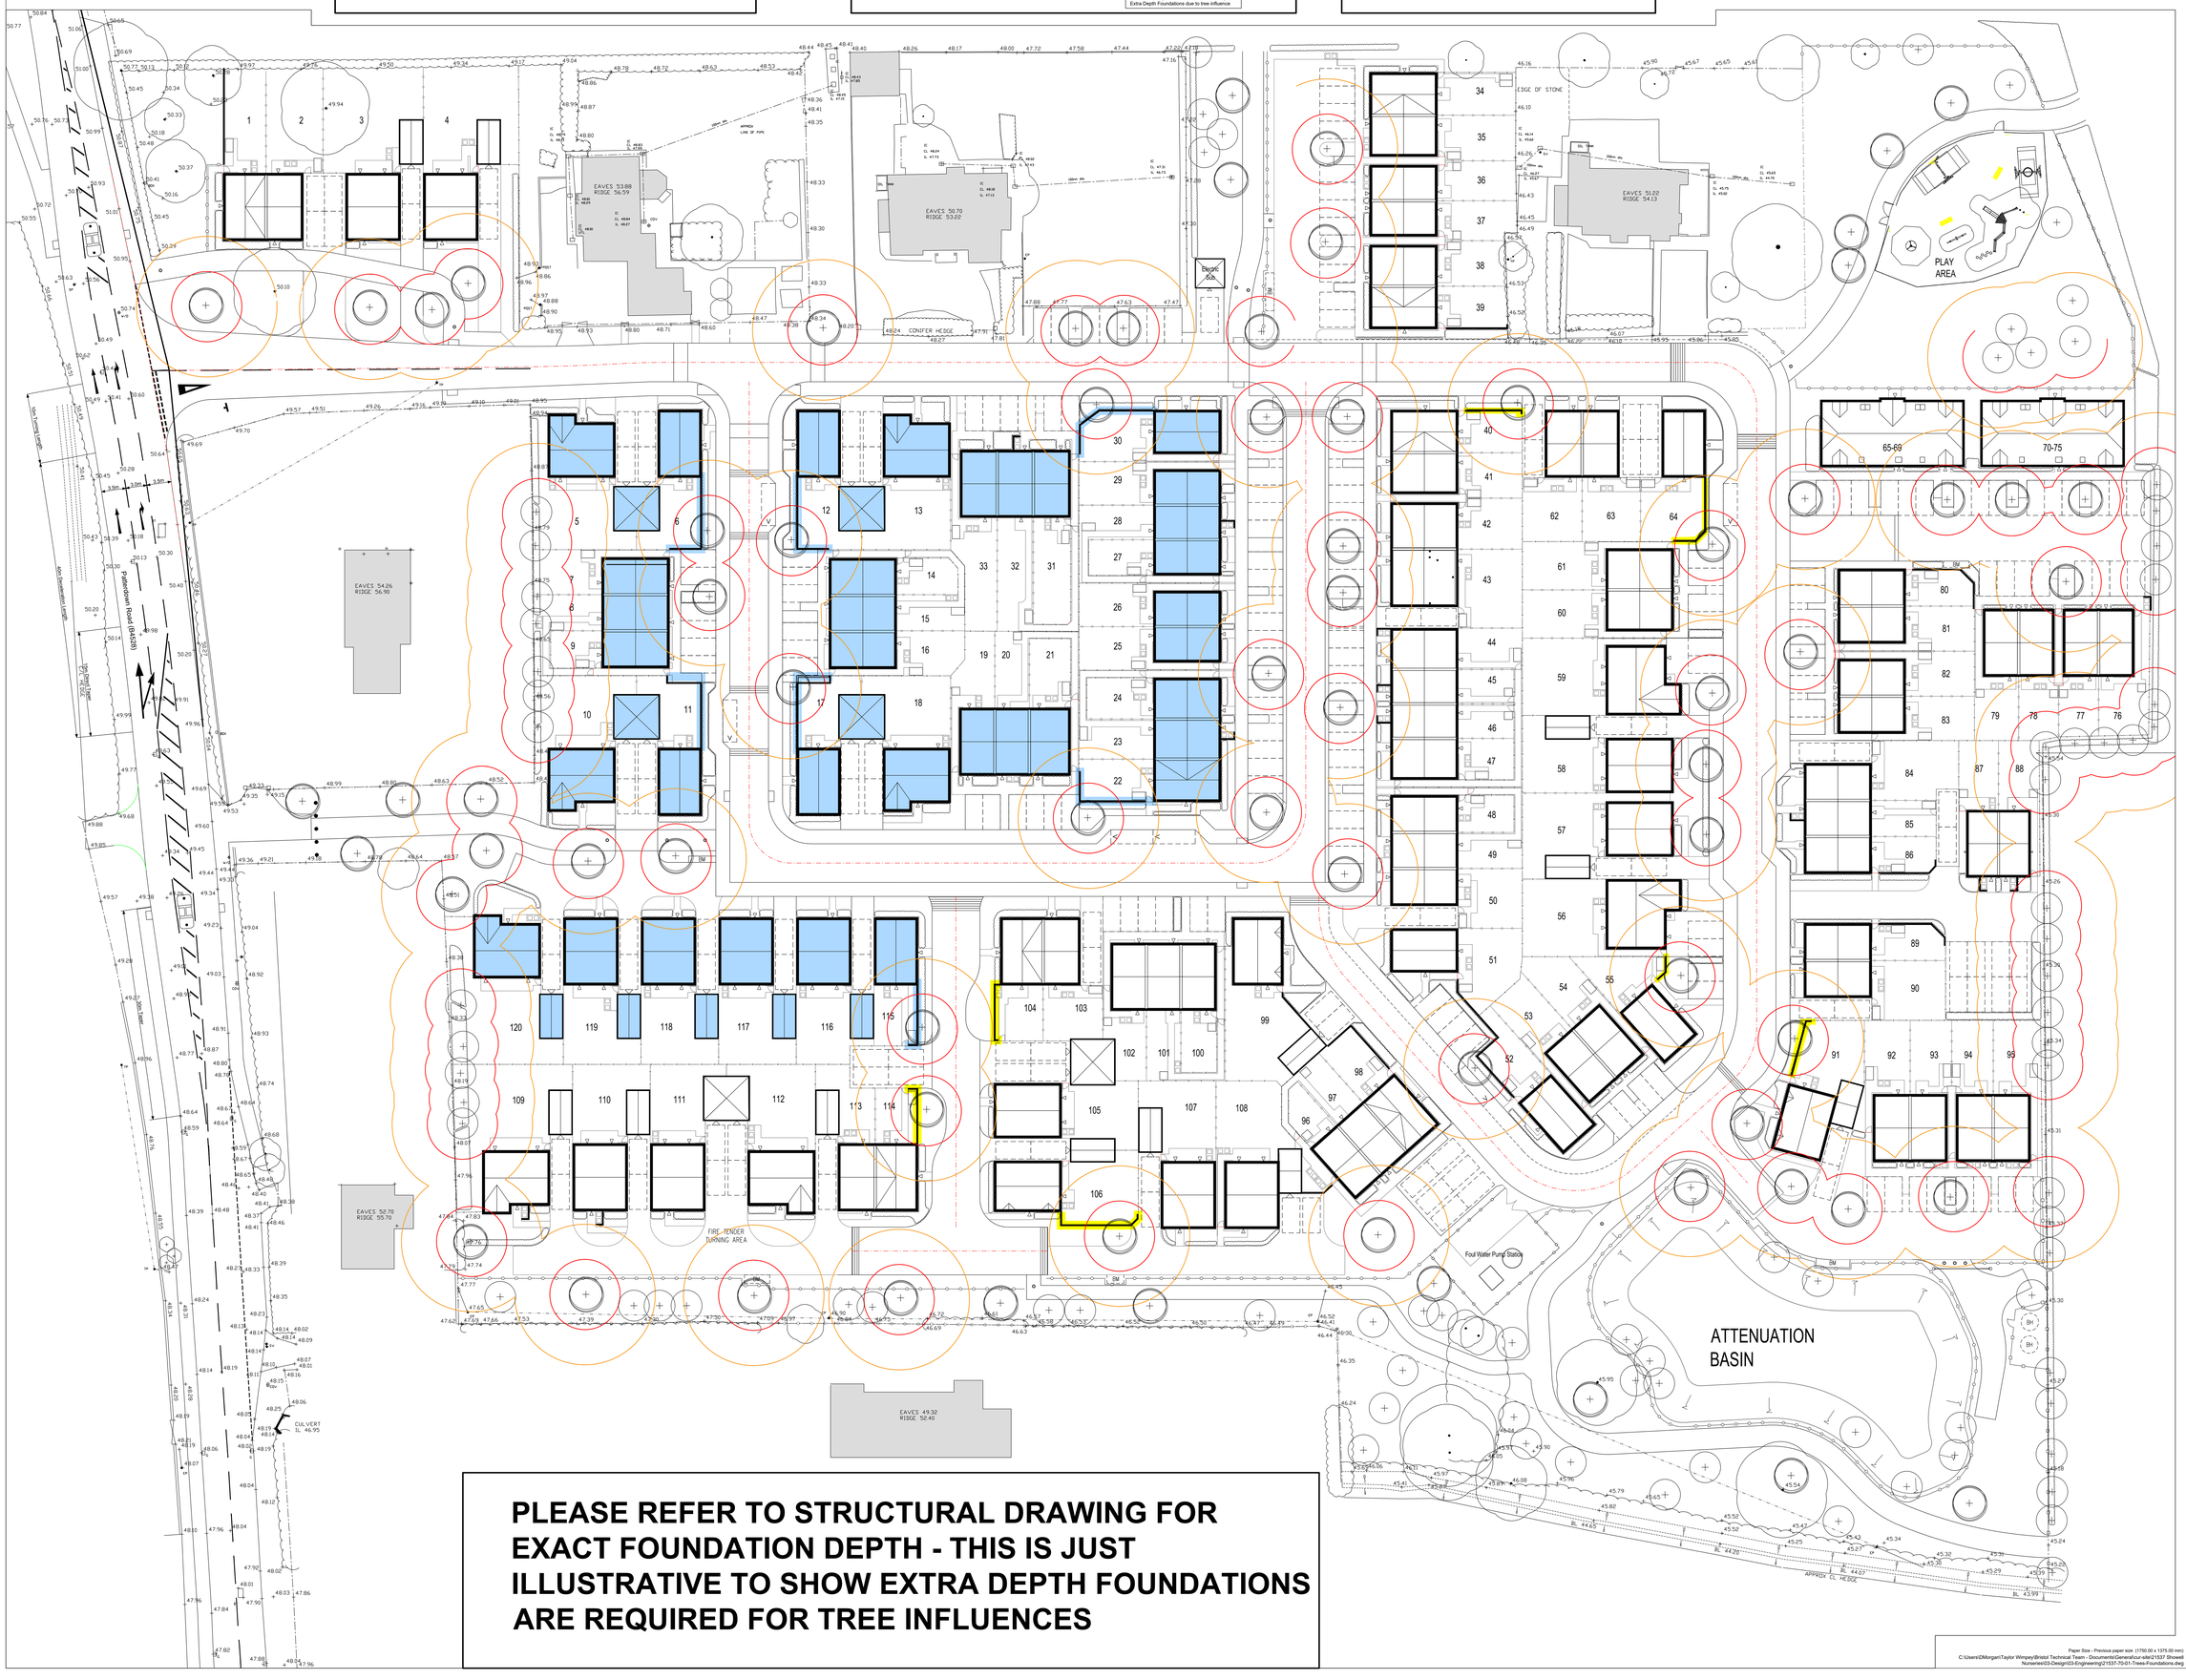

PLEASE REFER TO STRUCTURAL DRAWING FOR EXACT FOUNDATION DEPTH - THIS IS JUST ILLUSTRATIVE TO SHOW EXTRA DEPTH FOUNDATIONS ARE REQUIRED FOR TREE INFLUENCES

REV	DATE	DESCRIPTION	DRAWN
F	16.05.24	North East boundary update	DM
E	24.04.24	Updated to amended layout	DM
D	20.02.24	Updated to amended layout	DM
C	04.01.24	Updated to amended layout	DM
B	09.06.22	Tender Issue	DM
A	08.03.22	Updated to amended layout	DM

PROJECT Showell Nursery

TITLE Foundations - Proposed Planting

Taylor Wimpey Bristol
Ground Floor
730 Waterside Drive
Aztec West
Almondsbury
Bristol BS32 2AU
T 01454 628400
F 01454 628401
DX 124894 Almondsbury 3
www.taylorwimpey.com
NHBC REG No 70463

Taylor Wimpey

DRN	SCALE	LAND CODE	DRAWING NUMBER	REV
D Morgan	1:200	21537	70-01	F
DATE Feb 22				

Paper Size - Previous paper size (1750.00 x 1375.00 mm)
C:\Users\DMorgan\Taylor Wimpey\Bristol Technical Team - Documents\General\cur-site\21537 Showell Nurseries\03-Design\03-Engineering\21537-70-01-Trees-Foundations.dwg