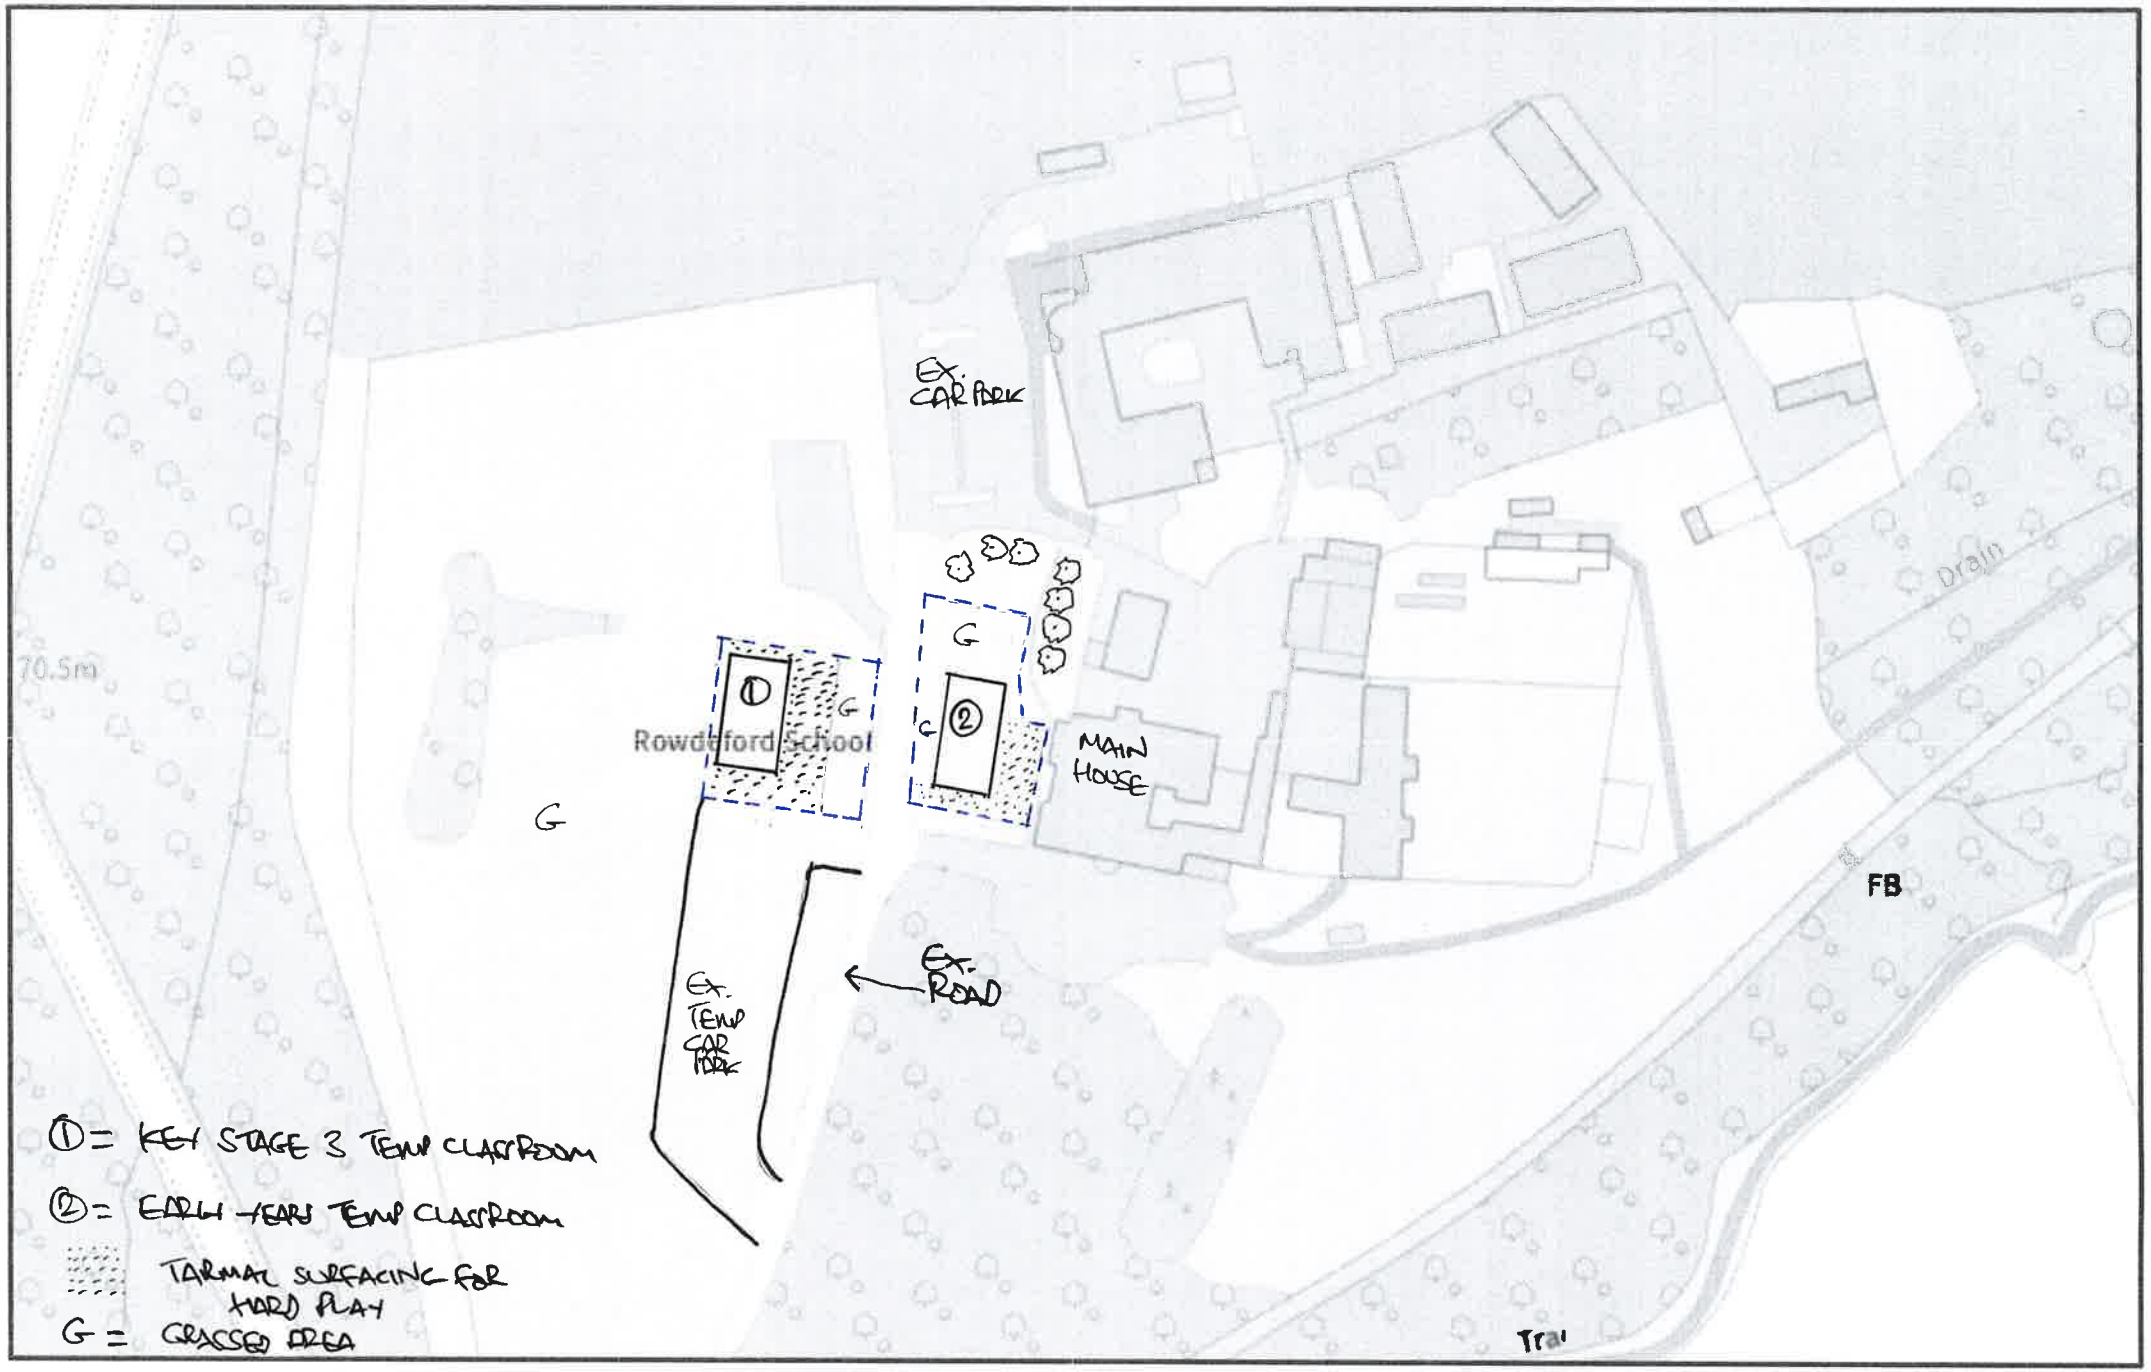

13/05/2024

Silverwood School Temporary Classrooms – PL/2023/09449 – Block Plan

N

397704E 163358N m

1:1,250

Wiltshire Council

© Crown Copyright and Database Rights 2024 Ordnance Survey Licence No AC0000812613

PL/2023/09494 - TEMPORARY CLASSROOMS - AERIAL IMAGE

