NOTES:
RESPONSIBILITY IS NOT ACCEPTED FOR ERRORS MADE BY OTHERS IN SCALING FROM THIS DRAWING.
ALL CONSTRUCTION INFORMATION SHOULD BE TAKEN FROM FIGURED DIMENSIONS ONLY
NO WARRANT AS TO THE PRECISION OF THIS DRAWING IS GIVEN NOR SHOULD BE INFERRED
CONSTRUCTION DRAWINGS TO BE READ IN CONJUNCTION WITH SPECIFICATIONS, SCHEDULES AND DRAWINGS FROM STRUCTURAL AND MECHANICAL ENGINEERS.

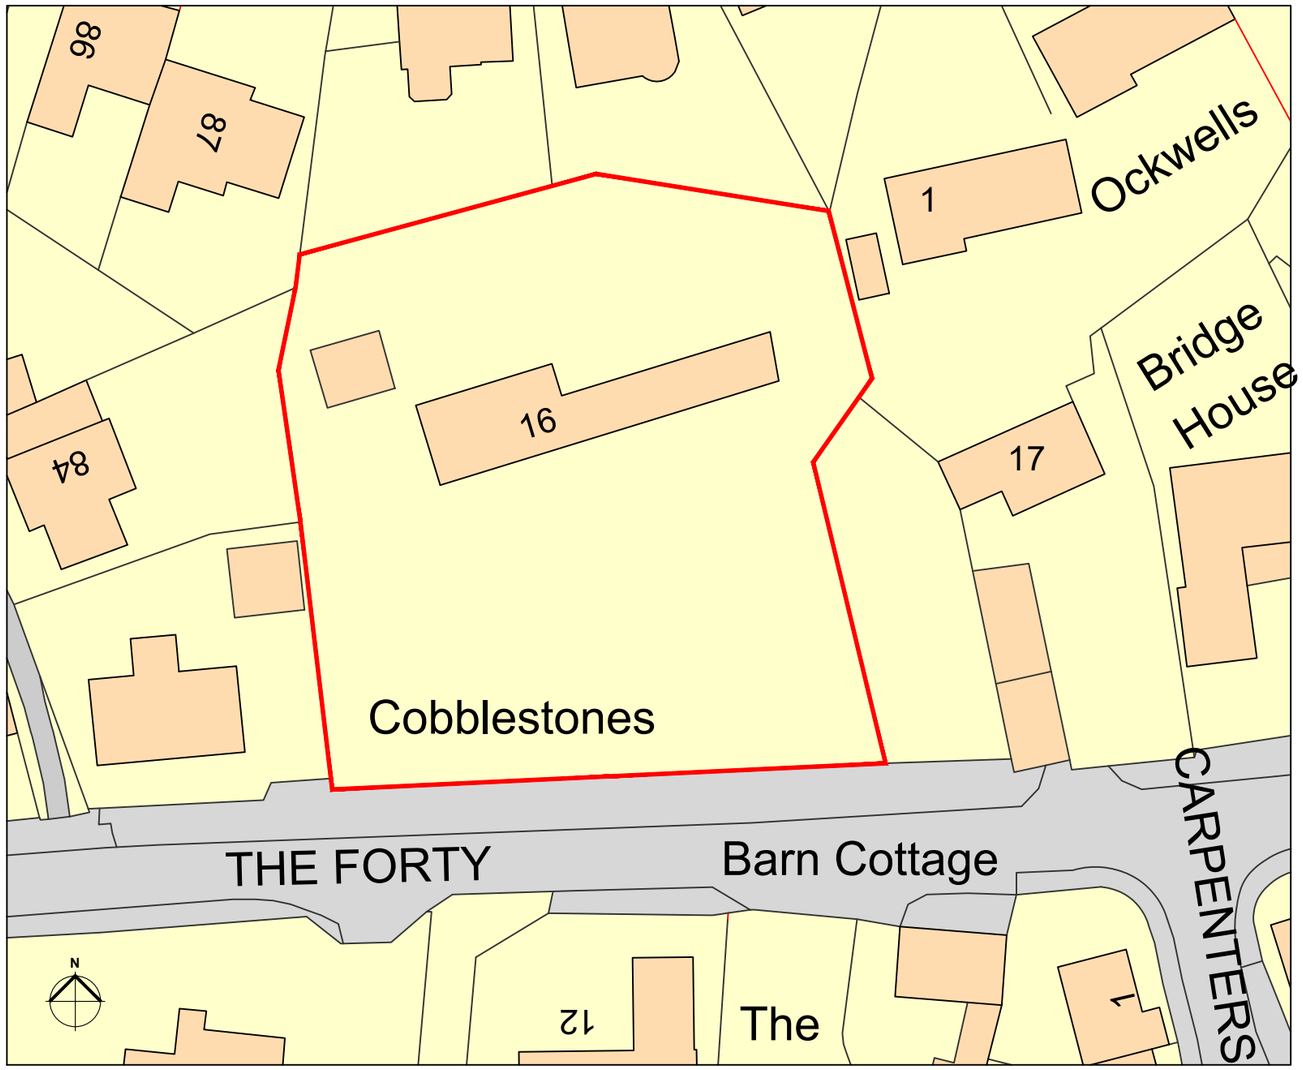

SCALE 1 : 500
SCALE 1 : 1
0m 10m 20m 30m 40m 50m
0m 10mm 20mm 40mm 60mm 80mm 100mm

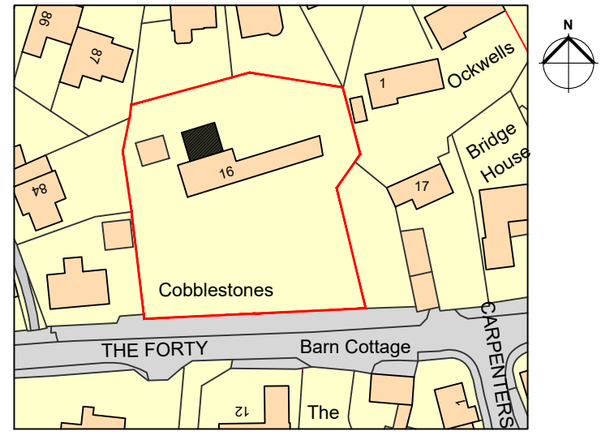

Ordnance Survey, (c) Crown Copyright 2023. All rights reserved. Licence number 100022432

SCALE 1 : 1250
SCALE 1 : 1
0m 25m 50m 75m 100m 125m
0m 10mm 20mm 40mm 60mm 80mm 100mm

.

REVISION	DATE	DRAWN	CHECKED	DESCRIPTION

CLIENT
Mr & Mrs Valpy

SCALE
1:1250/1:500 @ A3

DATE
July 2023

PROJECT
16 The Forty, Cricklade, Swindon, SN6 6HW

DRAWN
MH

CHECKED
MH

DRAWING TITLE
Site and Location Plan

JOB NUMBER
1666

DRAWING NO.
01

REVISION
A

© ALL RIGHTS RESERVED
REPORT ALL DISCREPANCIES
CONTRACTORS - DO NOT SCALE FROM DRAWING
CHECK DIMENSIONS ON SITE

Spirit Architecture
Creating Inspiring Design & Sustainable Architecture
4 Haycroft Road, Sherborne, Cheltenham, Gloucestershire, GL54 3DY
Tel: 01451 839003 E: enquiries@spiritarchitecture.co.uk