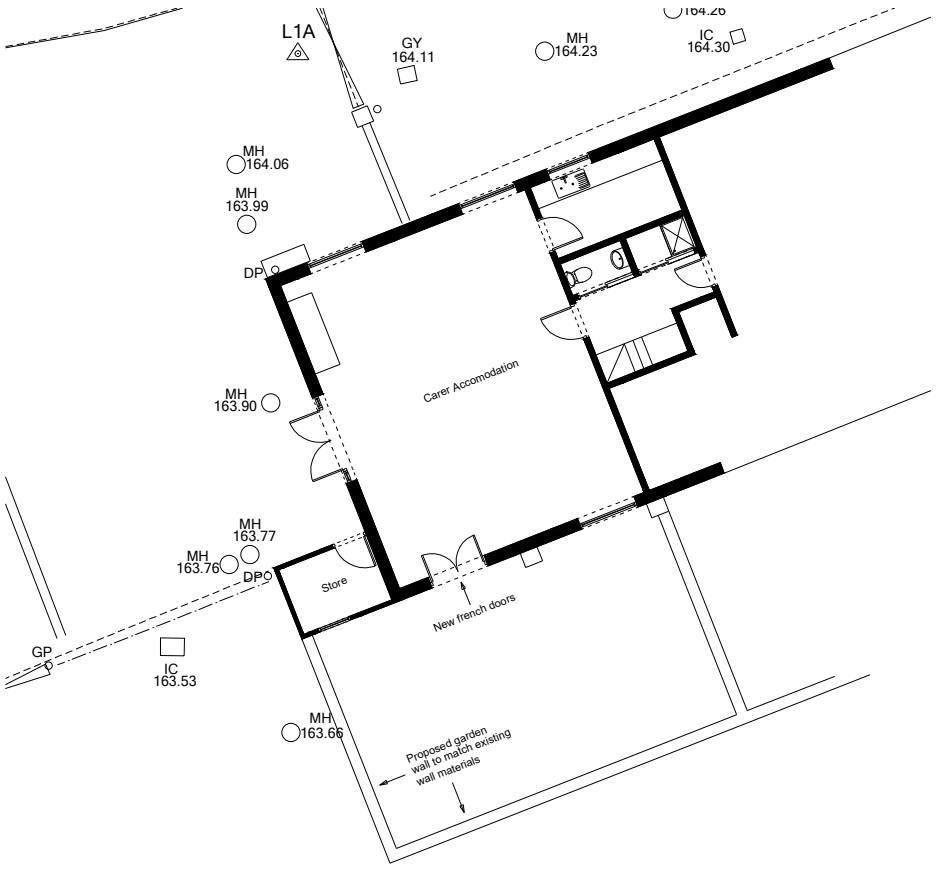

PROPOSED BLOCK PLAN A
Scale 1:200

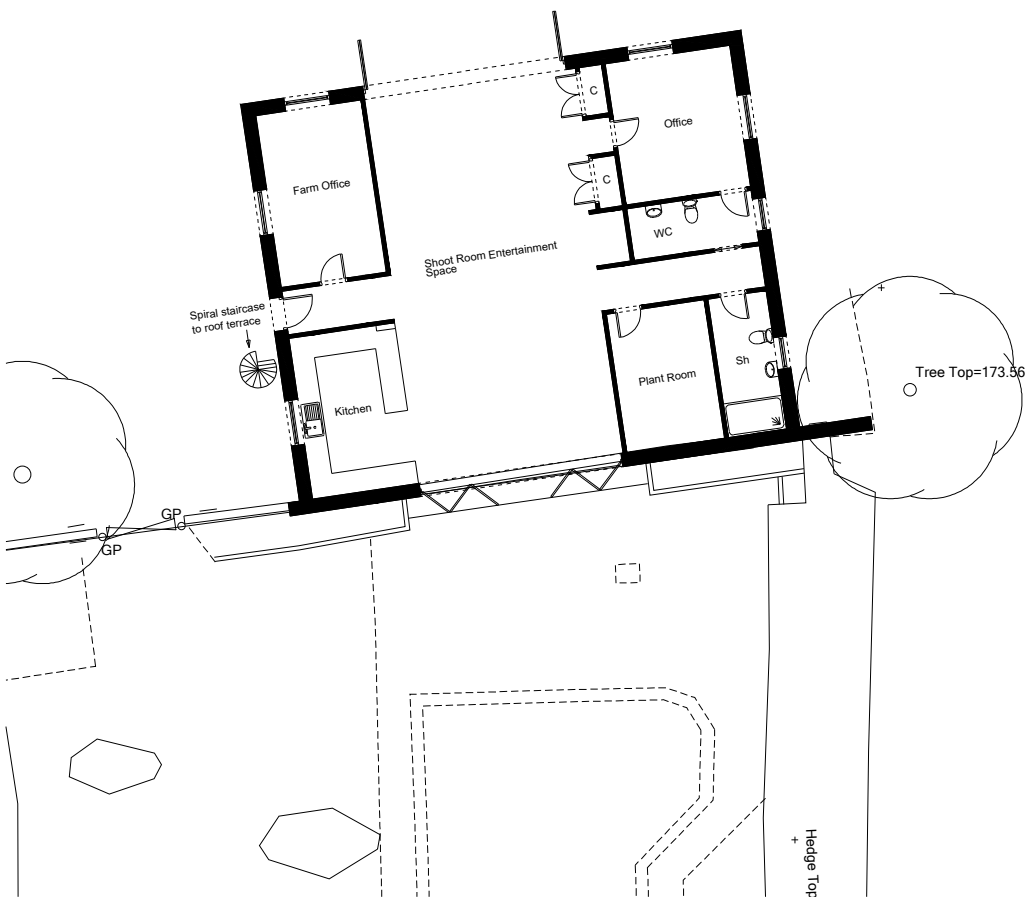

PROPOSED BLOCK PLAN B
Scale 1:200

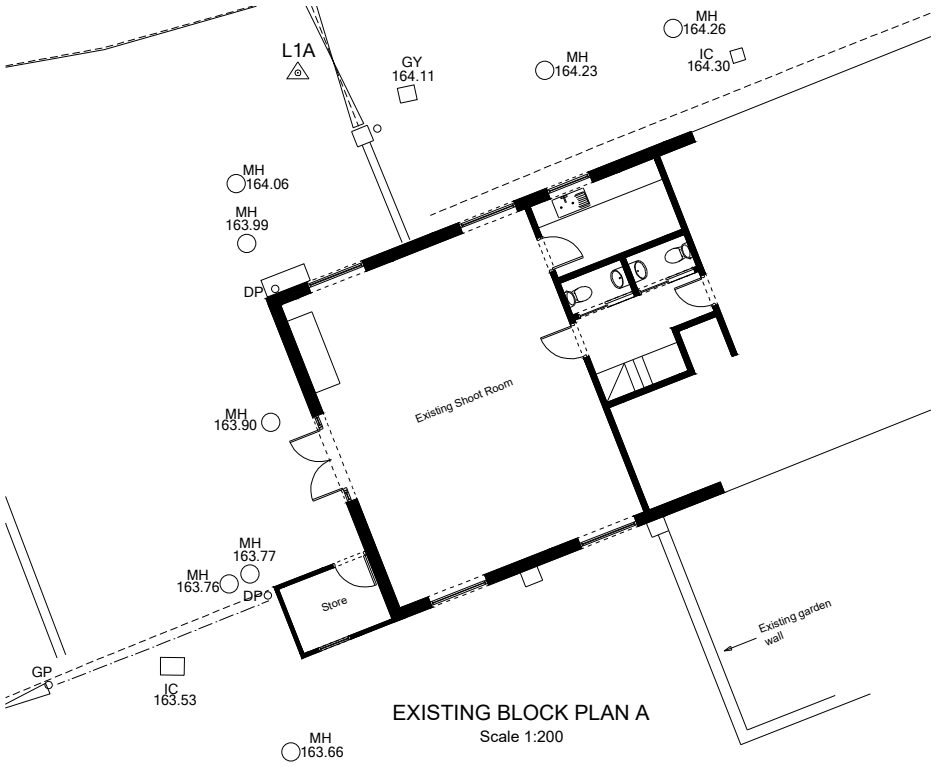

EXISTING BLOCK PLAN A
Scale 1:200

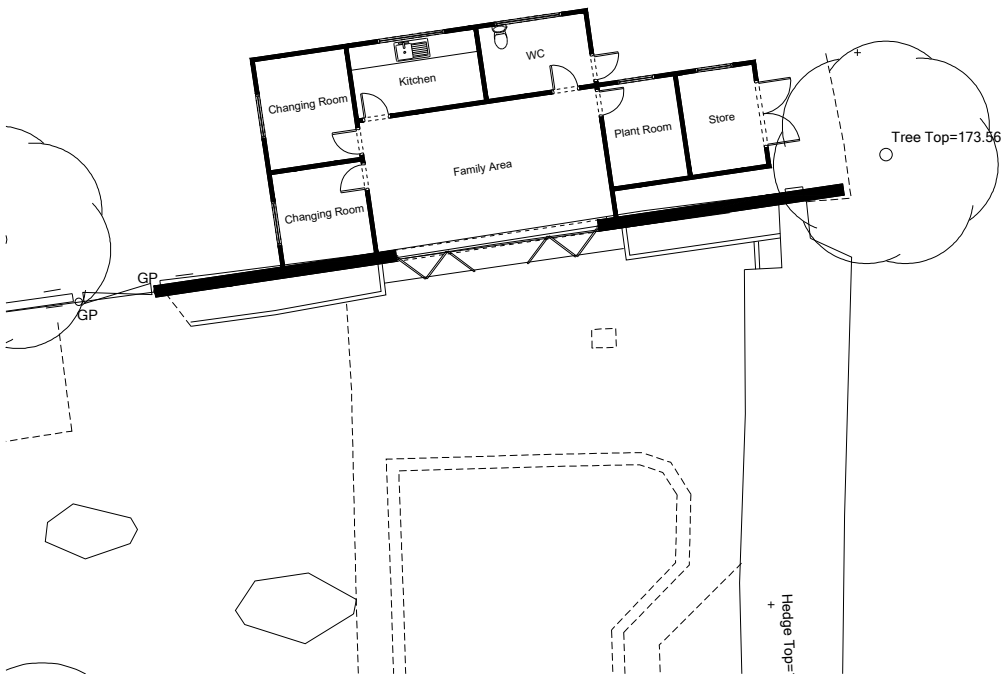

EXISTING BLOCK PLAN B
Scale 1:200

SEE BLOCK PLAN B ABOVE

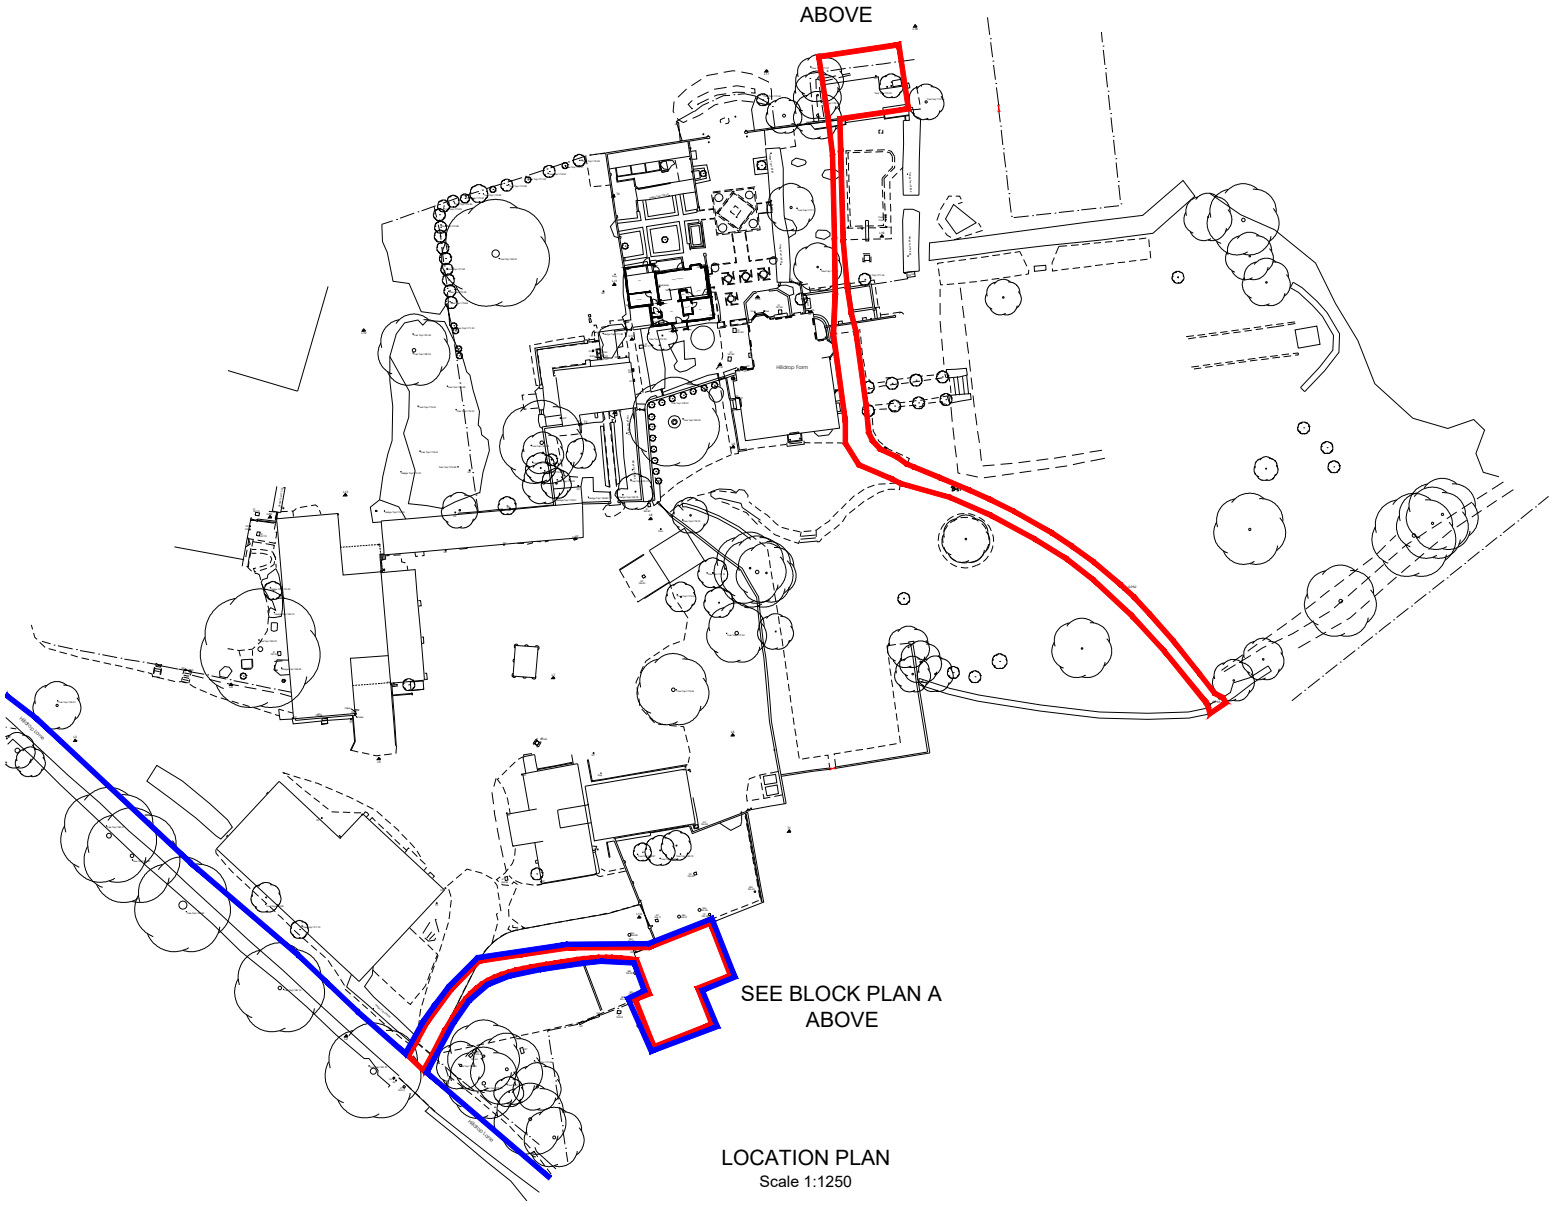

SEE BLOCK PLAN A ABOVE

LOCATION PLAN
Scale 1:1250

NORTH

0 10 20 30 40m
Scale 1:1250

0 2 4 6 8m
Scale 1:200

PLANNING NOTES

ALL PLANS PRODUCED IN GOOD FAITH AND BASED ON INFORMATION READILY FOUND ON SITE.
BUILDER TO CARRY OUT OWN SITE SURVEY AND AGREE ALL PROPOSED WORK WITH CLIENT.
ALL DIMENSIONS/LEVELS TO BE DETERMINED ON SITE.

SWC Design - Build
0781 887 3474
Steven@SWCDesign-Build.co.uk
www.swcdesign-build.co.uk

Proposed Development For:
Hilldrop Farm
SN8 2HB

Date: 31-05-2024

Sheet: Scaled as shown @ A3

Revision B | Drawing No: AB-01