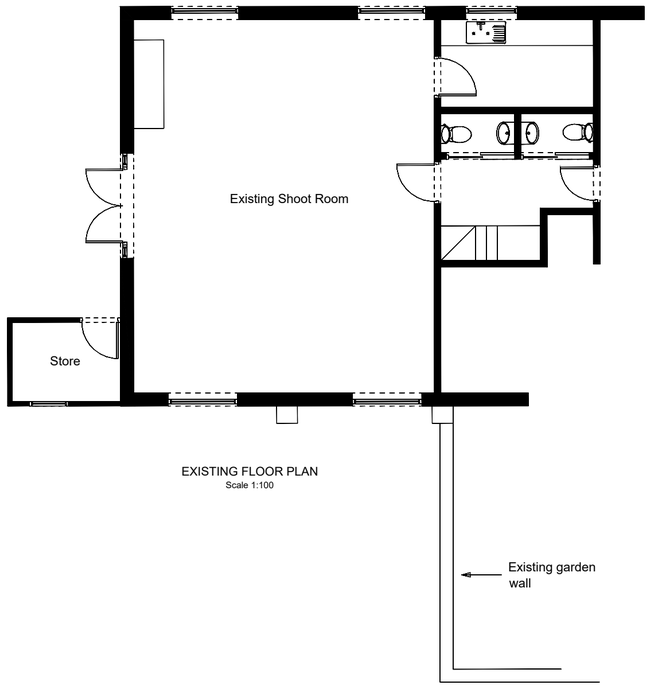

EXISTING FLOOR PLAN
Scale 1:100

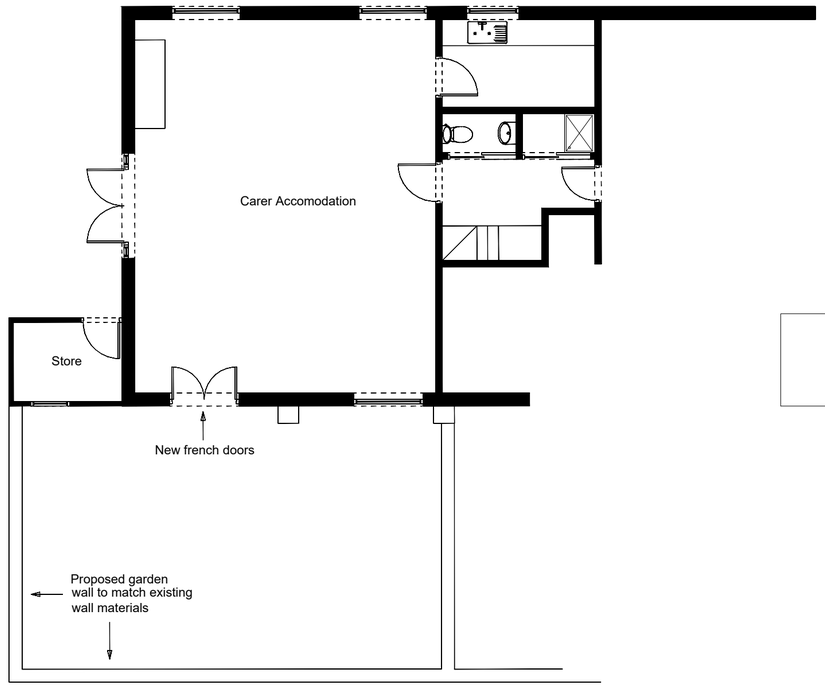

PROPOSED FLOOR PLAN
Scale 1:100



ROOF PLAN
Scale 1:100
(REMAINS UNCHANGED)

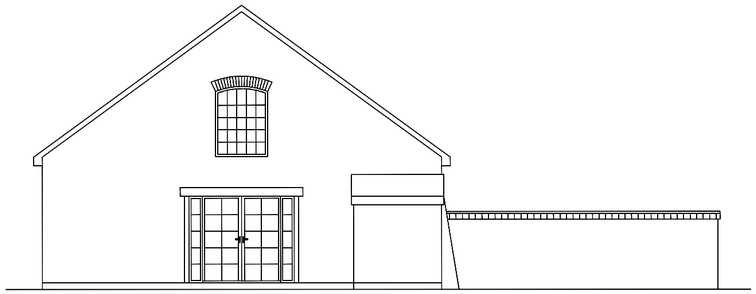

EXISTING FRONT ELEVATION
Scale 1:100



EXISTING SIDE ELEVATION
Scale 1:100



PROPOSED FRONT ELEVATION
Scale 1:100



PROPOSED SIDE ELEVATION
Scale 1:100

A2

0 1 2 3 4m
Scale 1:100

PLANNING NOTES

ALL PLANS PRODUCED IN GOOD FAITH AND BASED ON INFORMATION READILY FOUND ON SITE.
BUILDER TO CARRY OUT OWN SITE SURVEY AND AGREE ALL PROPOSED WORK WITH CLIENT.
ALL DIMENSIONS/LEVELS TO BE DETERMINED ON SITE.

SWC Design - Build
07581 887 3474
Steven@SWCDesign-Build.co.uk
www.swcdesign-build.co.uk

Proposed Development For:
Hilldrop Farm
Hill Drop Lane
Ramsbury
SN8 2HB

Date: 31-05-2024

Sheet: Scaled as shown @ A2

Revision A | Drawing No: AB-02