
All dimensions are in millimeters unless otherwise stated. Do not scale from this drawing. Check dimensions on site, report any discrepancies immediately. Drawings are copyright of Pensaernïaeth Williams Architecture ltd. and must not be altered, reproduced, or passed on to any third party without prior consent.

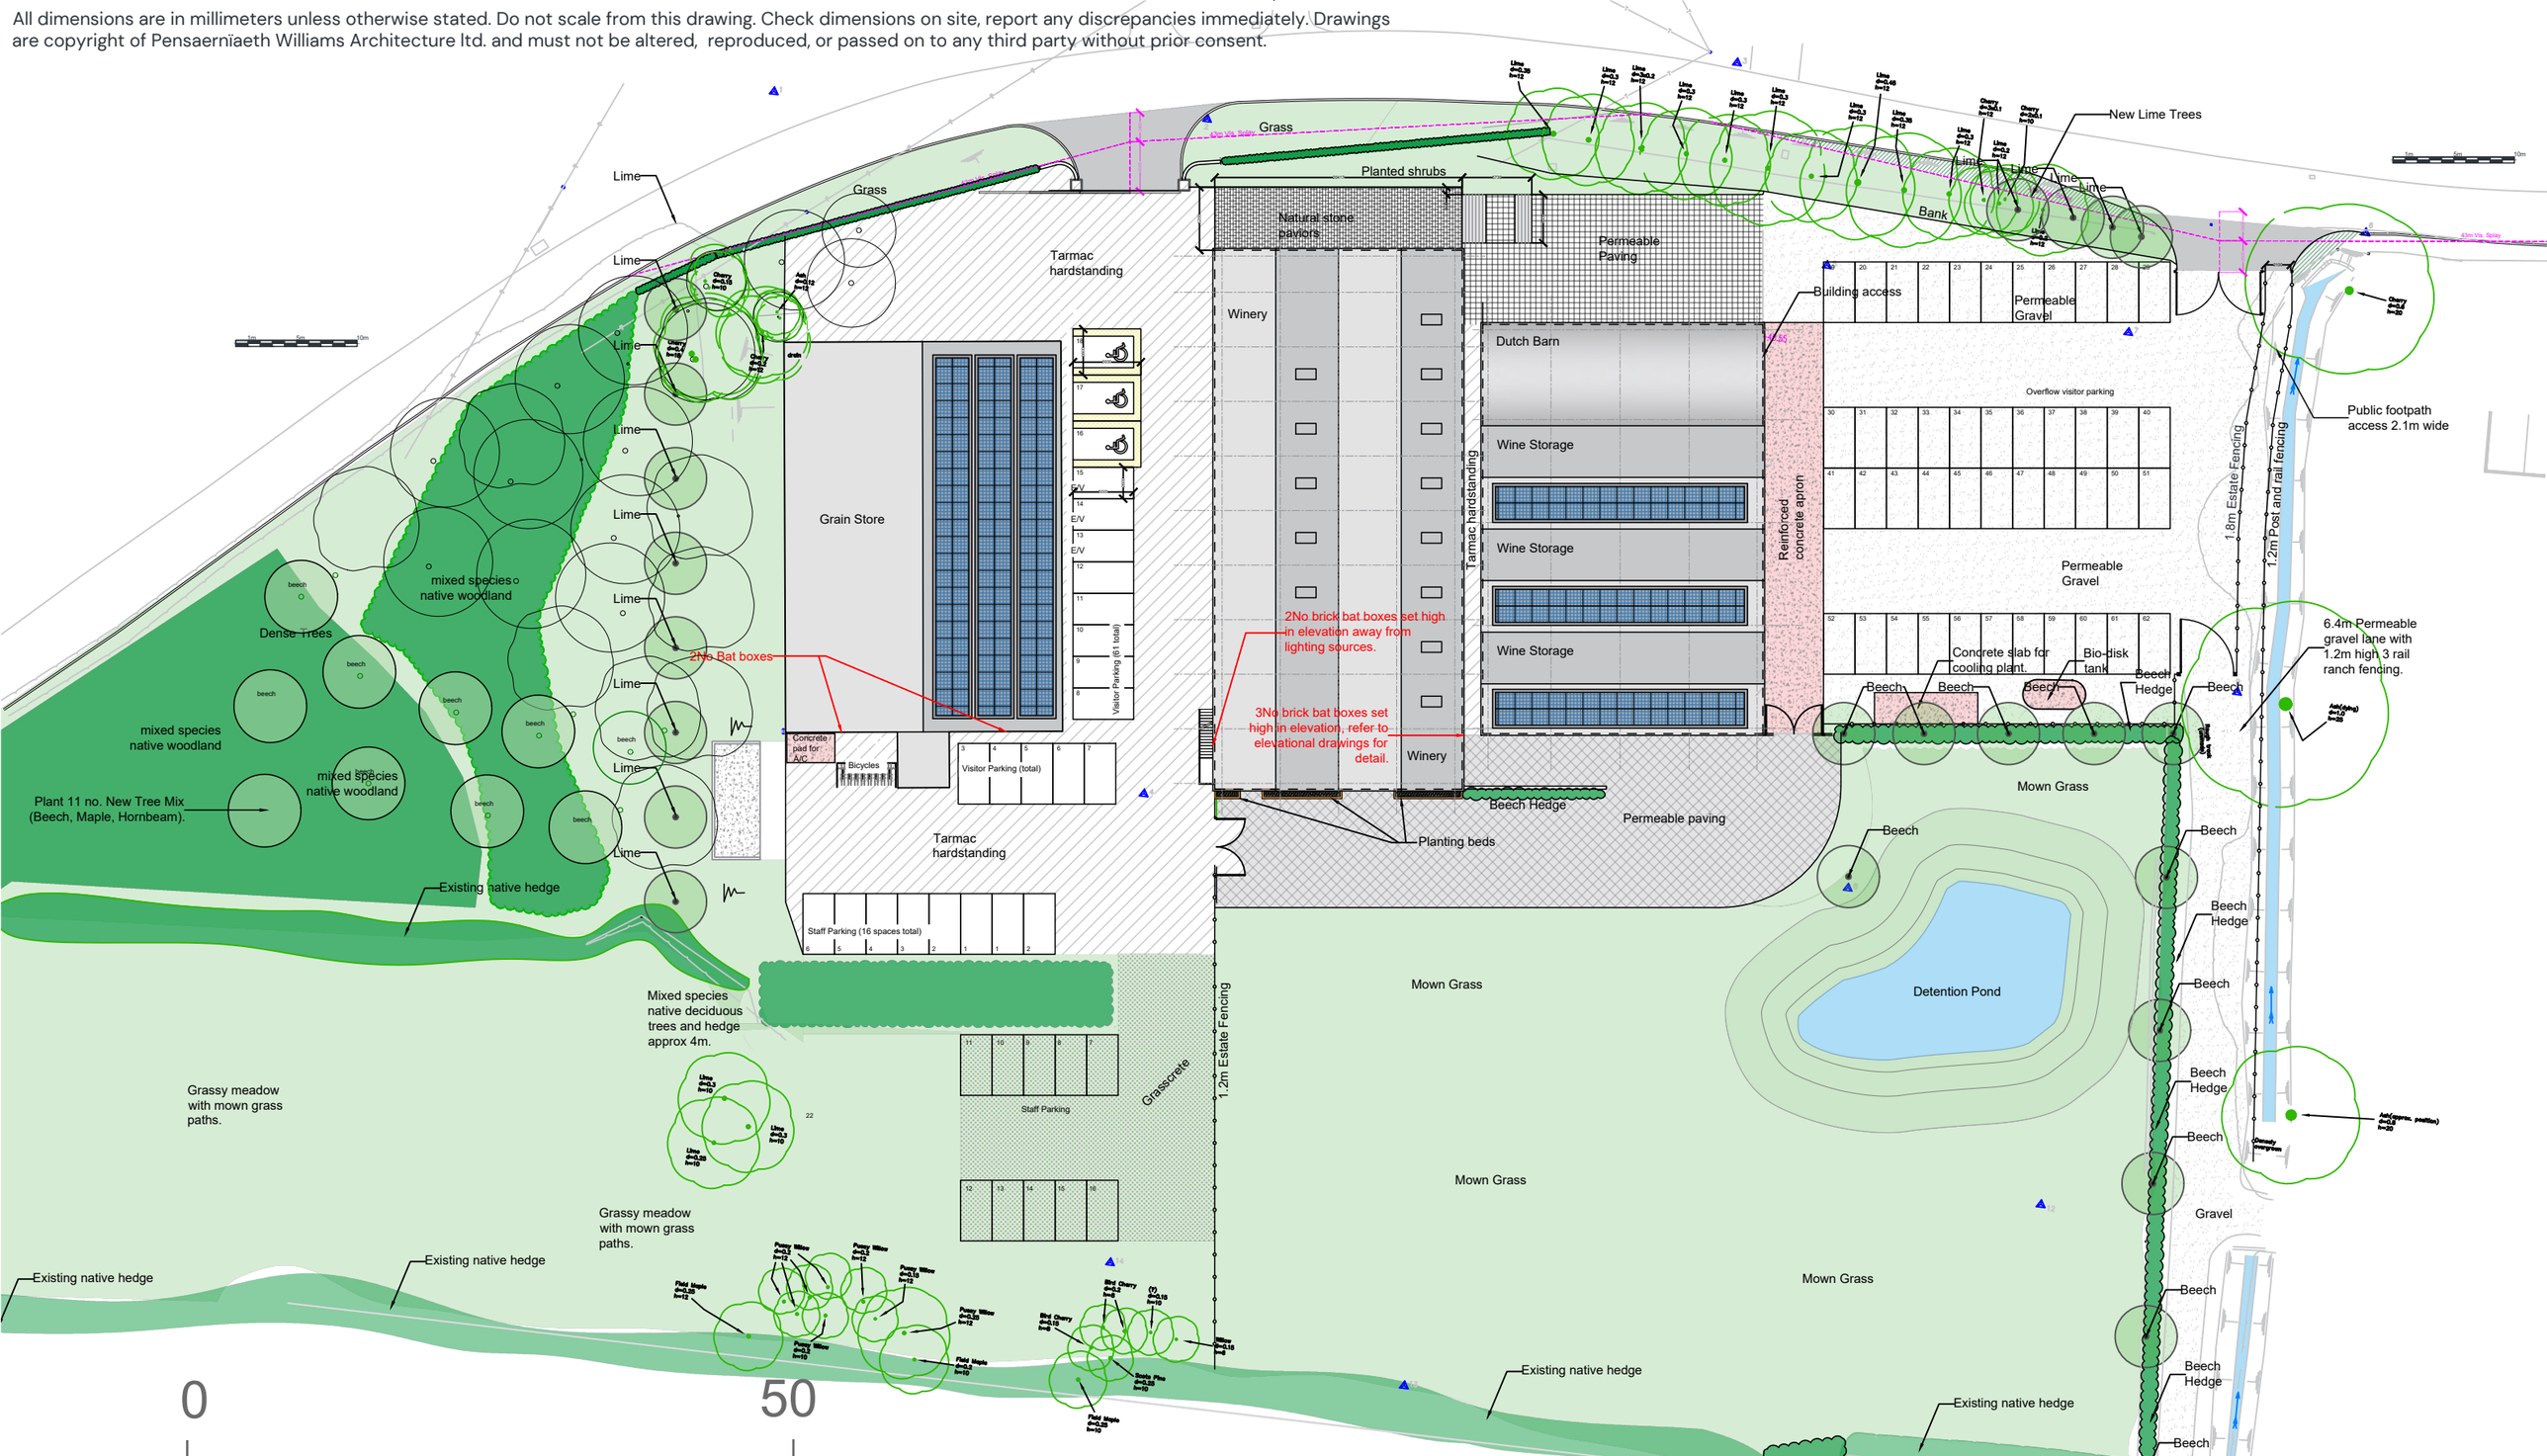

Carvers Hill

Upper Horns Farm LLP	Client	Landscaping plan	Title
Shalbourne, Hungerford	Address	LJW	Drawn By
SN8 3PS	Postcode	LJW	Checked By
PWA-087	Reference	1:500	Scale
For Planning	Status	A3	Sheet
12.09.2023	Date	A322	Number

Williams
Architecture / Pensaernïaeth

Pensaernïaeth Williams Architecture Ltd.
Suite 11, Avon House, Dafen Tradepark, Llanelli, SA14 8NB.
hello@williamsarch.co.uk
01554 253 177
www.williamsarch.co.uk

Revision Notes
WA10_Tree planting locations.....11.04.2024
WA09_Boundary treatment.....09.02.2024
WA08_Boundary treatment.....26.01.24
WA07_Bridleway.....23.01.24