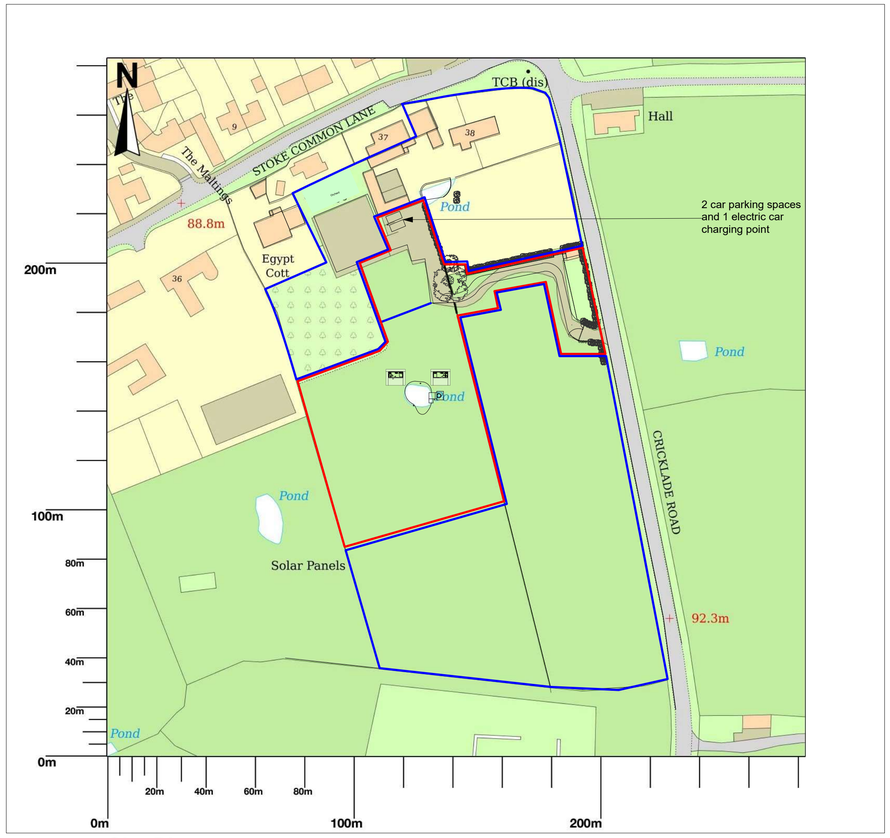

Site Plan
Scale 1:1250 @ A1

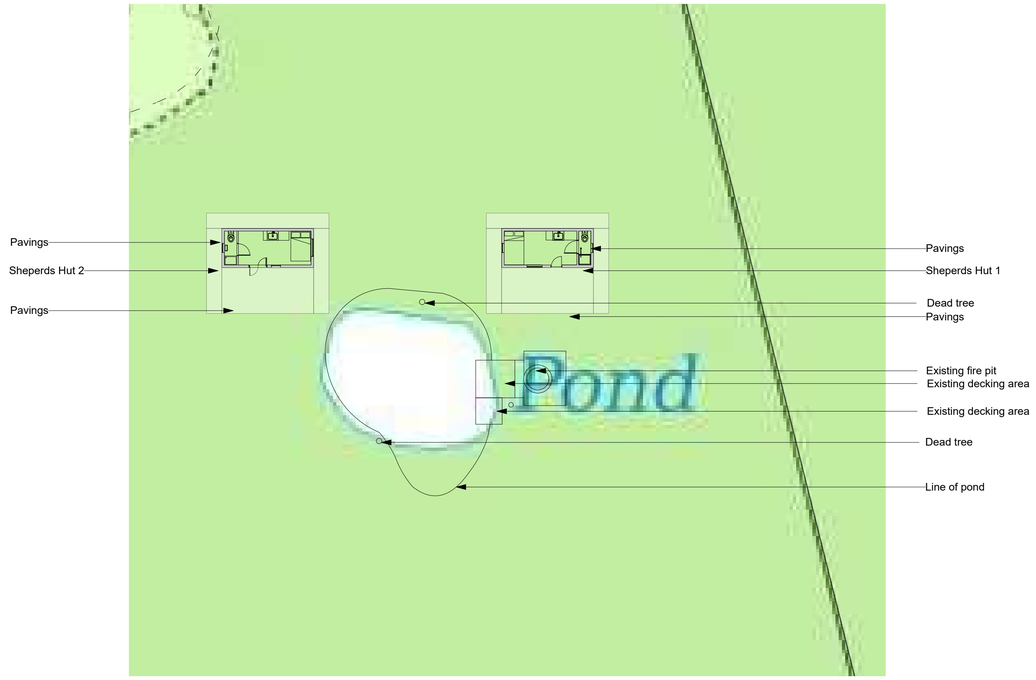

Site Plan
Scale 1:200 @ A1

No.	Date	Appr	Revision Notes

No.	Date	Issue Notes
1.	xx.xx.20	comments

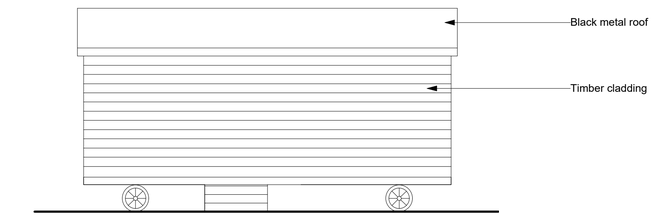

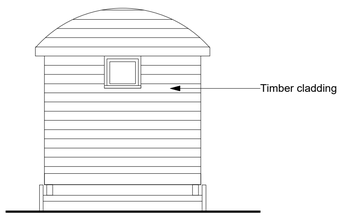

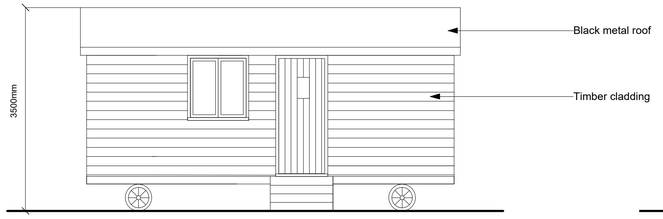

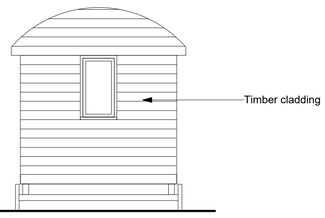

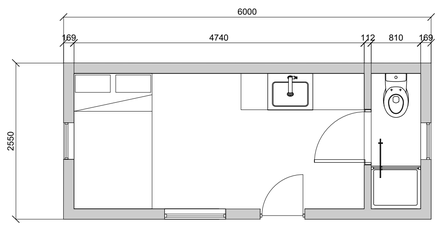

Shepherds Hut 1
Scale 1:50 @ A1

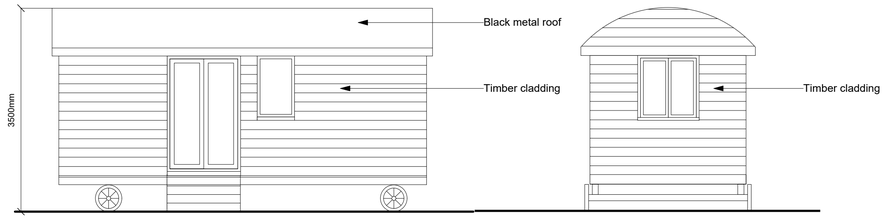

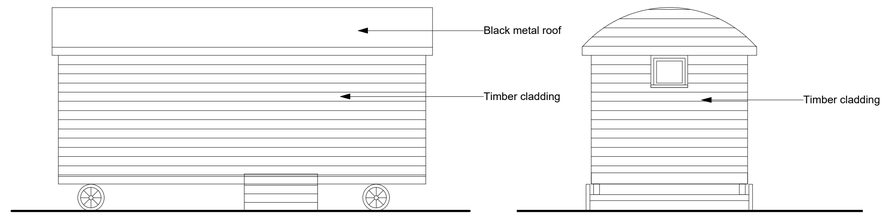

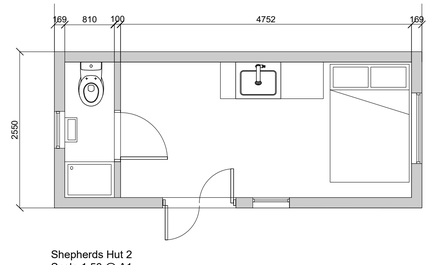

Shepherds Hut 2
Scale 1:50 @ A1

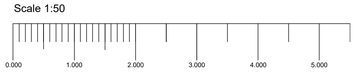

Client:	Mr A. Turner
Site Address:	38 Stoke Common Lane Purton Stoke

Project:	Proposed Sitting of Shepherds Huts
Drawing Title:	Plans, Elevations and Site Plans
Drawing Number:	2022/1129/001 REV F
Scale:	As Stated

Lee Clarke

Architectural Services

1D Barton Court
Gloucester Street
Cirencester
Gloucestershire
GL7 2DL

Mobile: 07960 046 308
email: LeeClarke1969@gmail.com