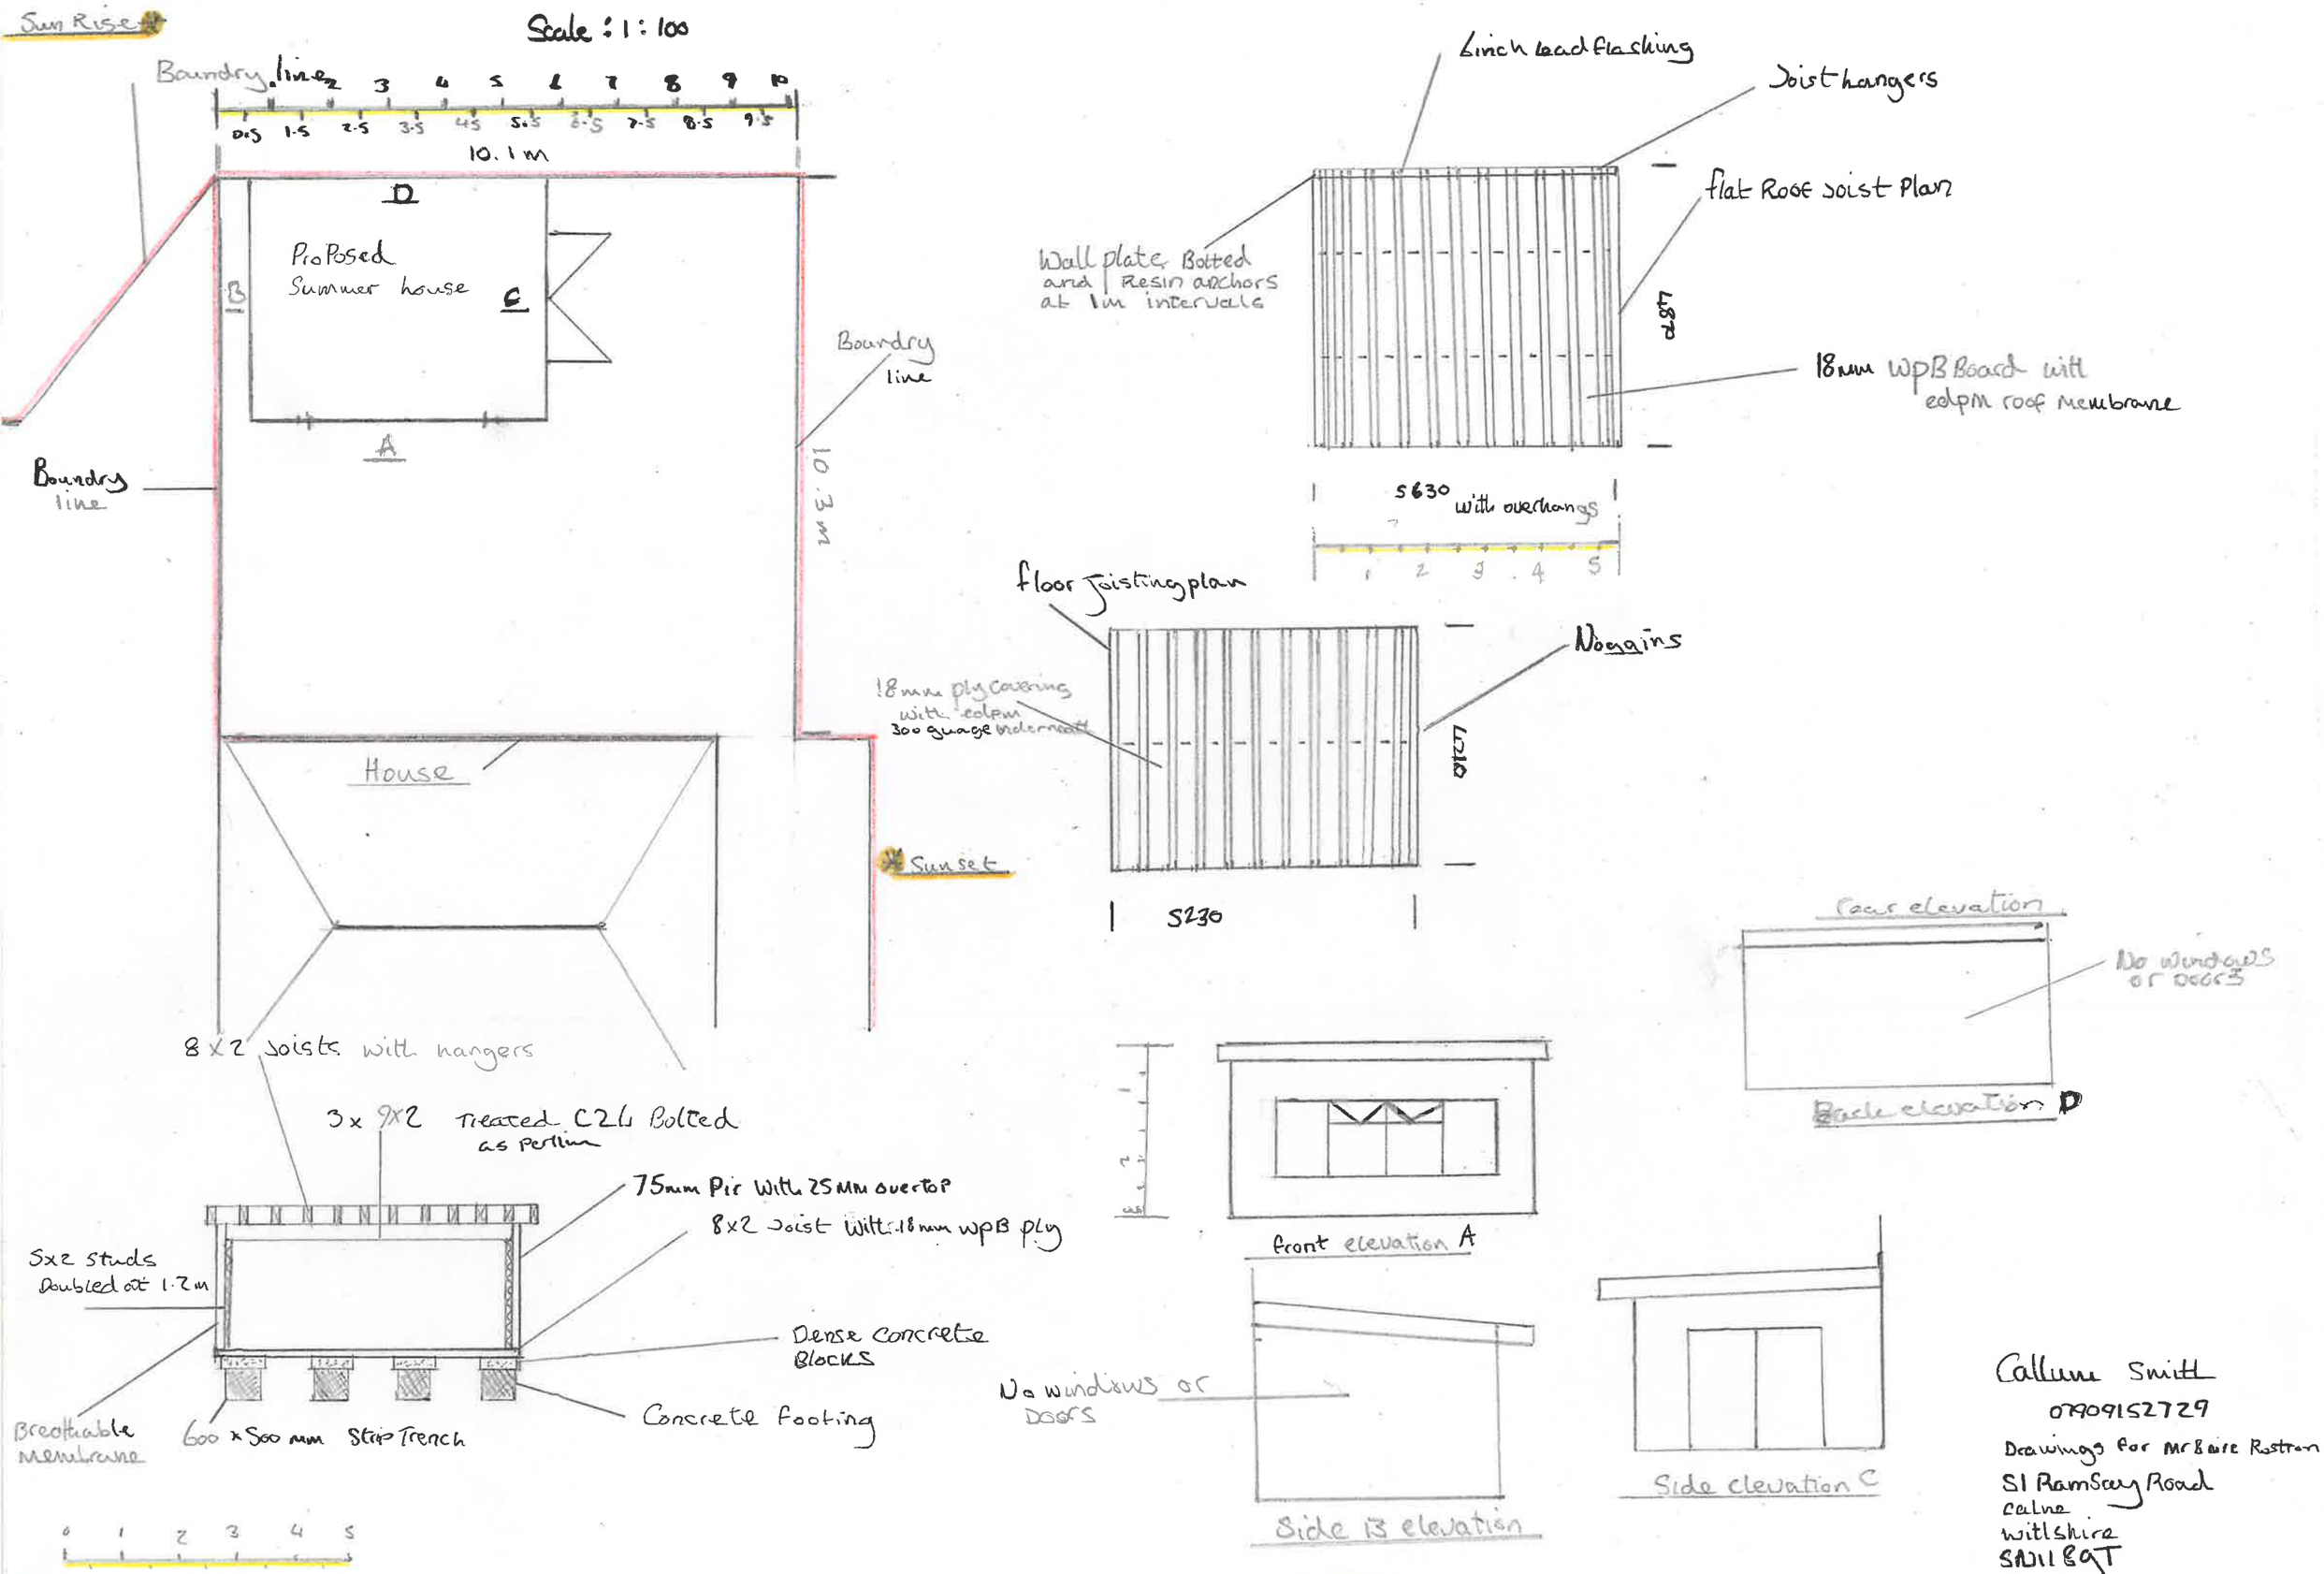
Sun Rise
Scale : 1 : 100
Boundry line
10.1 m
D
Proposed Summer house
B
C
A
Boundry line
Boundry line
10.3 m
House
Sunset
8 x 2 Joists with hangers
3 x 9x2 Treated C24 Bolted as Perlin
75mm Pir With 25mm overtop
8x2 Joist With 18mm WPB ply
5x2 Studs Doubled at 1.2m
Dense Concrete Blocks
Breathable Membrane
600 x 500 mm Strip Trench
Concrete footing
@ Scale 1:100
6inch lead flashing
Joist hangers
flat Roof Joist Plan
Wall plate Bolted and Resin anchors at 1m intervals
18mm WPB Board with edpm roof membrane
5630 with overhangs
floor Joisting plan
Noggins
18mm ply covering with edpm 300 guage underneath
5230
Rear elevation
No windows or Doors
Back elevation D
Front elevation A
No windows or Doors
Side B elevation
Side elevation C
Callum Smith
07909152729
Drawings for Mr & Mrs Rostron
51 Ramsay Road
Calne
Wiltshire
SN11 8GT
@ Scale 1:100