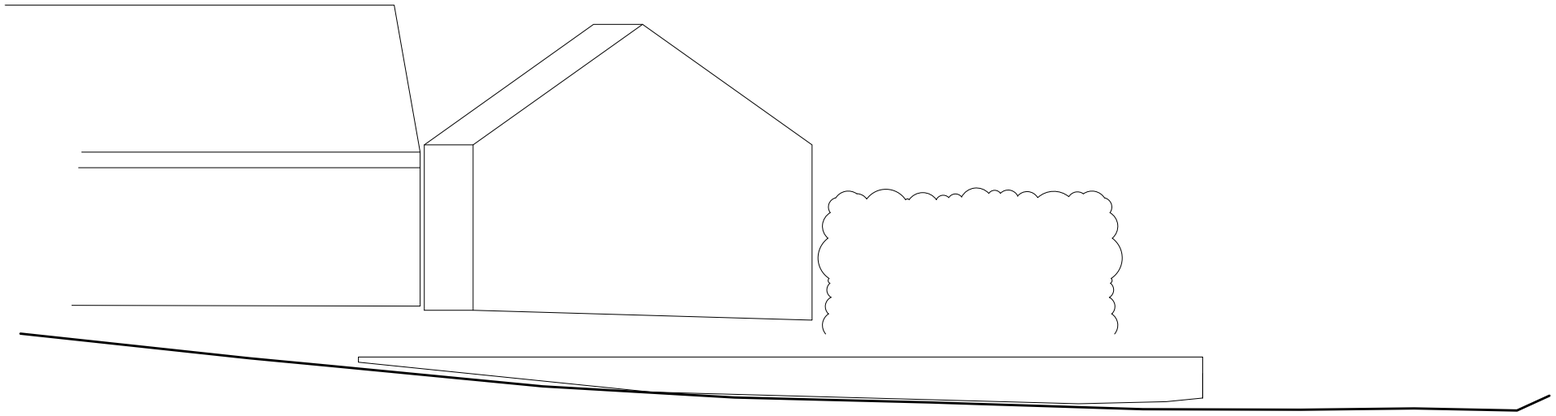

EXISTING SOUTH ELEVATION

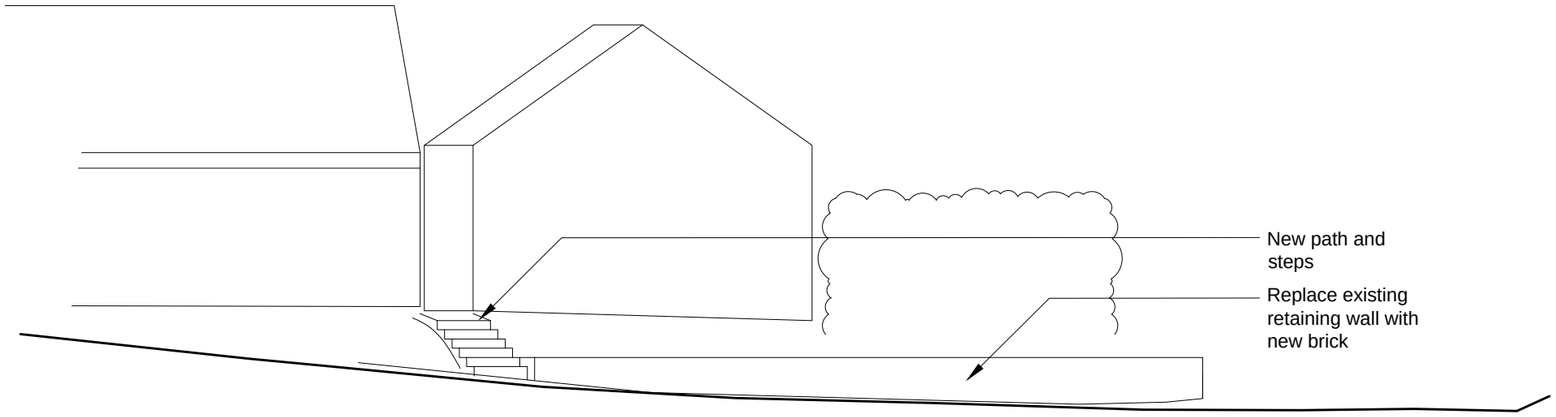

PROPOSED SOUTH ELEVATION

0 1 2 3 4 5m

-
-

Rev Date Description

C3 Design Limited
3 Harestock Road
Winchester
SO22 6NS

T 0845 458 1544

site
Iona, Church lane,
Mildenhall, Wiltshire SN8 2LU

title
Proposed Elevation

date
May'24

scale
1:100@A3

job
885

drawing no
P05

rev
-

© All rights reserved