


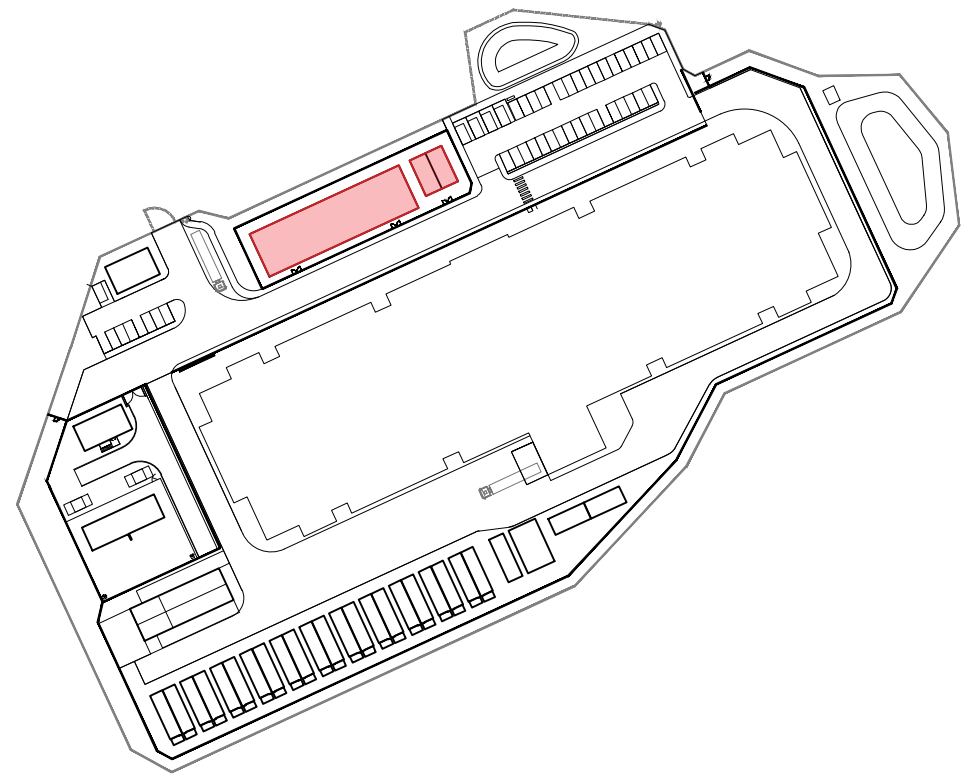

Reference Plan
NTS

02
100260


03
100260

02
A

03
B


04
100260

01 Ground Floor - GA Plan
1:100@A1

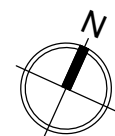


01
100260

02 AA Section
1:100@A1

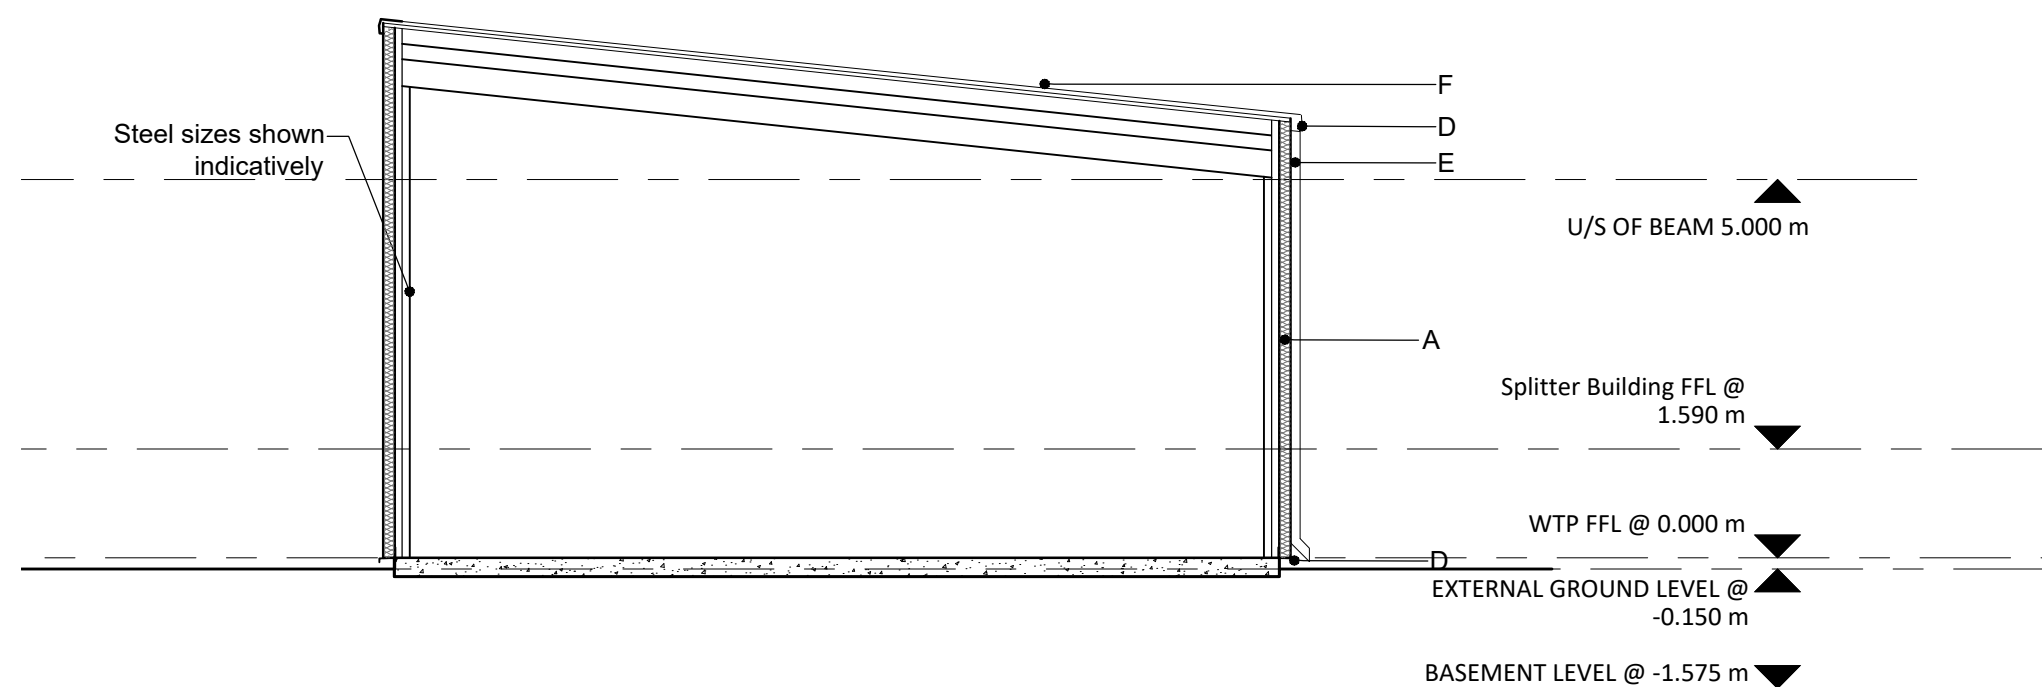

03 BB Section
1:100@A1

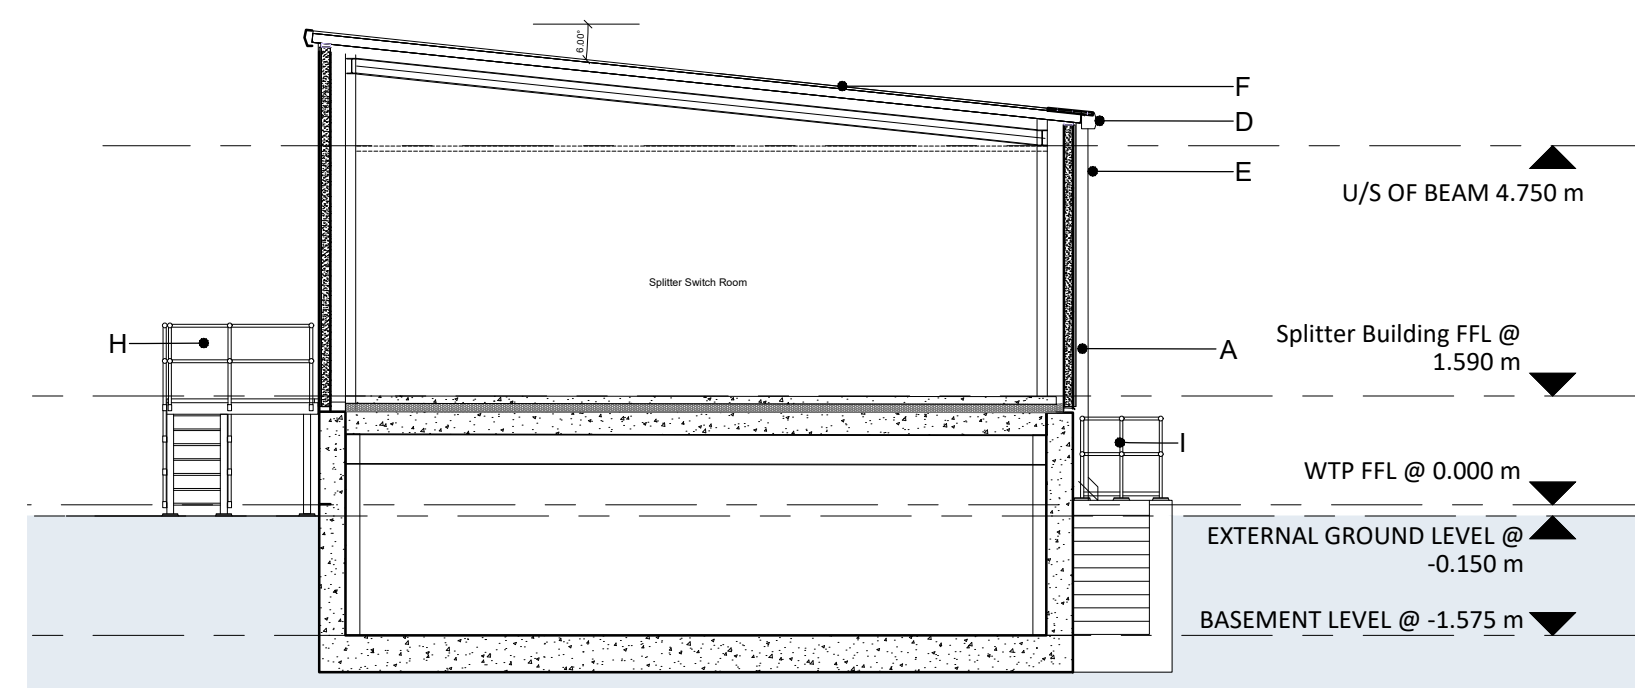

Disclaimer:
Subject to survey.

Notes:

0m 2 4 6 8m
1:100 @ A1

Rev:	Notes:	Date:	Dwn:	Iss:
P1	Planning Issue	07/05/2024	RS	HA

WATER TREATMENT PLANT & SPLITTER BUILDING MATERIALS KEY:

- | | | | | | |
|---|--|---|---|---|--|
| A | COMPOSITE METAL CLADDING
PANEL LAID VERTICALLY
COLOUR: SILVER - RAL 9006 | E | GUTTER & RWPs
COLOUR: DARK GREY (ZEUS) | H | GALVANISED STEEL FABRICATED
EXTERNAL STAIRS WITH
DEMOUNTABLE PROPRIETARY
HANDRAIL 'KEE KLAMP' SYSTEM. |
| B | PPC METAL DOOR SYSTEM
COLOUR: DARK GREY (ZEUS) | F | ROOF
COLOUR: GOOSEWING GREY | I | STEEL DEMOUNTABLE
PROPRIETARY HANDRAIL
'KEE KLAMP' SYSTEM. |
| C | METAL FIN LAID VERTICALLY
COLOUR: BRONZE | G | PROPRIETARY STEEL LOUVRES
UNITS TO SUIT OPENING & MATCH
EXTERNAL WALLS: COLOUR WITH
INSECT / BIRD MESH.
DIMENSIONS AND POSITIONS TBC. | | |
| D | FLASHING/ DRIPS/ TRIMS
COLOUR: DARK GREY (ZEUS) | | | | |

hale
ARCHITECTURE

22c Leathermarket Street, London, SE1 3HP
Client:



Issue Purpose:
PLANNING

Project:
Land South of Westwells Road,
Spring Park, Corsham

Drawing Title:
Proposed Water Treatment Plant &
Splitter Building Layout & Sections

Project No: 22077	Scale @ A1: 1:100	Revision: P1
Drawing No: HAL-SPP6-WTP-XX-DR-A-100160		