KEY

Fe — Existing trees and hedges within the site boundary

X — Existing trees removed due to development

X — Existing trees moved for ecological benefit (Ash)

Proposed mixed native hedge

Proposed reinforcement planting to existing hedge

Proposed trees

Central grass strip to track

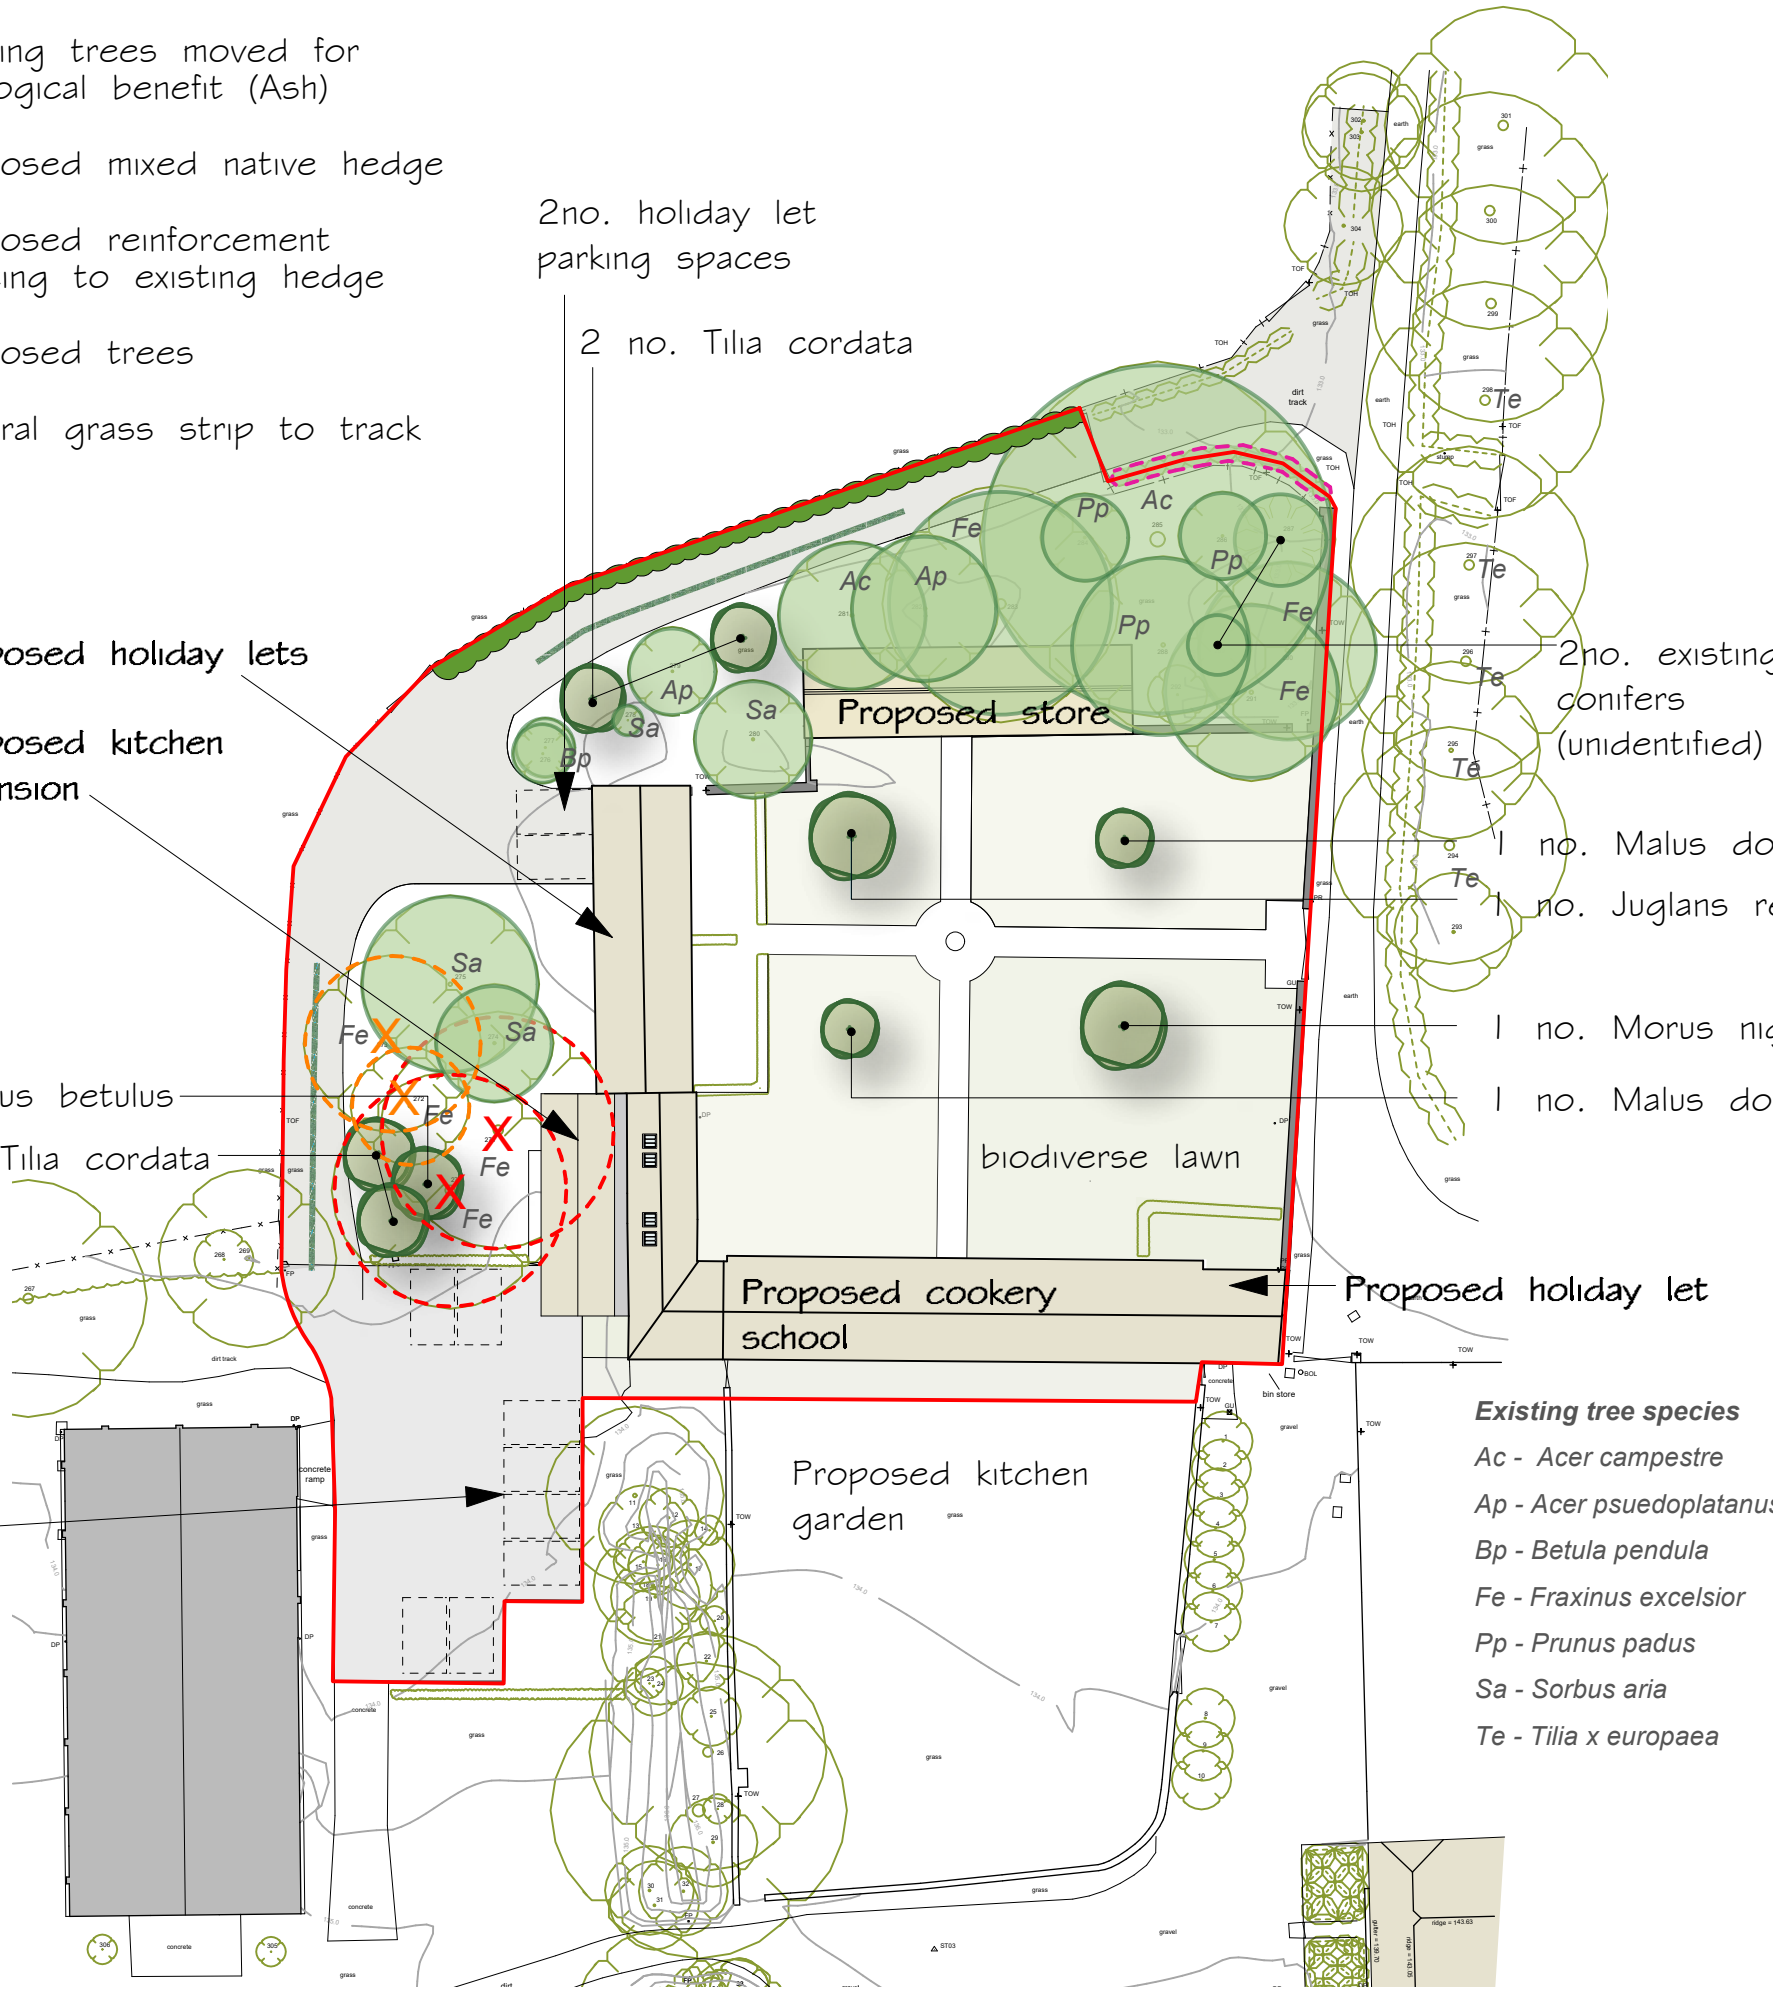

Existing tree species

Ac - Acer campestre

Ap - Acer psuedoplatanus

Bp - Betula pendula

Fe - Fraxinus excelsior

Pp - Prunus padus

Sa - Sorbus aria

Te - Tilia x europaea

Rev A - Issued for planning - Cottage car park and garden removed from north. Trees retained 13.05.24

N

Clatford Hall, Marlborough
SK04 Landscape Strategy
1-500 @ A3 03.08.21

Portus + Whitton
landscape architects