Road

4 Number weep holes.

Aco Drain. connected to soakaway.

Cotswold stone Facing.

1.

Retaining wall 1050mm high.

Proposed new retaining wall.

Proposed new retaining wall.

Tarmac Drive.

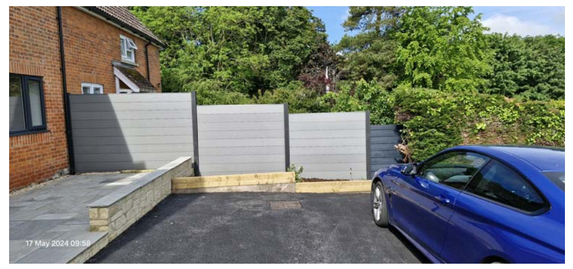



5) Closed lapped fence （A composite material） Grey Panels and Darker posts.

Carparking space.

Carparking space.

Carparking space.

400mm high walls.

Indian sandstone hardstanding.



1.8m high Closed Lapped Fence over well.

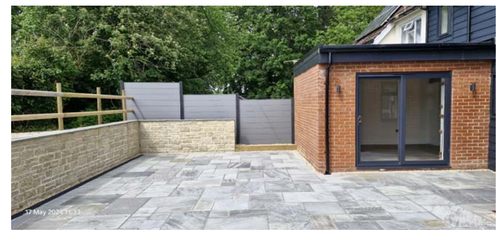

well.

30m 2 carport.

wall.

Cotswold stone Facing.

Retaining wall 1800mm high. Closed lapped fence （A composite material） Grey Panels and Darker posts.

3.

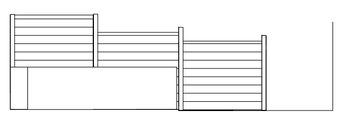

4) Retaining wall 600mm high. Closed lapped fence （A composite material） Grey Panels and Darker posts.

Shed.

Oil tank.

Cotswold stone Facing.

Indian sandstone hardstanding.

Cotswold stone Facing.

2.

Retaining wall 1200mm high.
Post and rail fence 1.2m high.

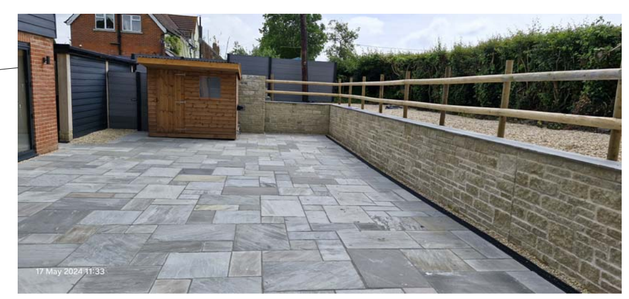

Garden Boundary and drive details Scale 1:100.

Scale 1:100 Scale 1:200 Scale 1:500 SCALE BARS IN METRES Scale 1:50

client: Sue Dann

SITE ADDRESS: No7 Westbury Road, Little Cheverell, SN10 4JW

PROJECT: Garden Boundary and Drive details, and Elevations and photos.

RAND PLANNING CONSULTANCY LTD

Phil Rand
Cherry Tree House
Clardon lane
Purton.
Wiltshire
SN5 4HN
TEL 01793 771128

Drawn by	Drawing No
Phil Rand	03
Scales 1:500 1:100 1:50	Date 17th May 2024