



Key:

1. New pin-kerb edging circa 50mm thick with 100mm visible above ground level.
- Slab or artificial grass.
- Soft pour.
- Existing paved area retained.
- Gravel - area cleaned, weeds removed and additional gravel added to match existing.
- Tarmac.
- Hoggin.
- Wall mounted outdoor light.
- Column light (down lighter)

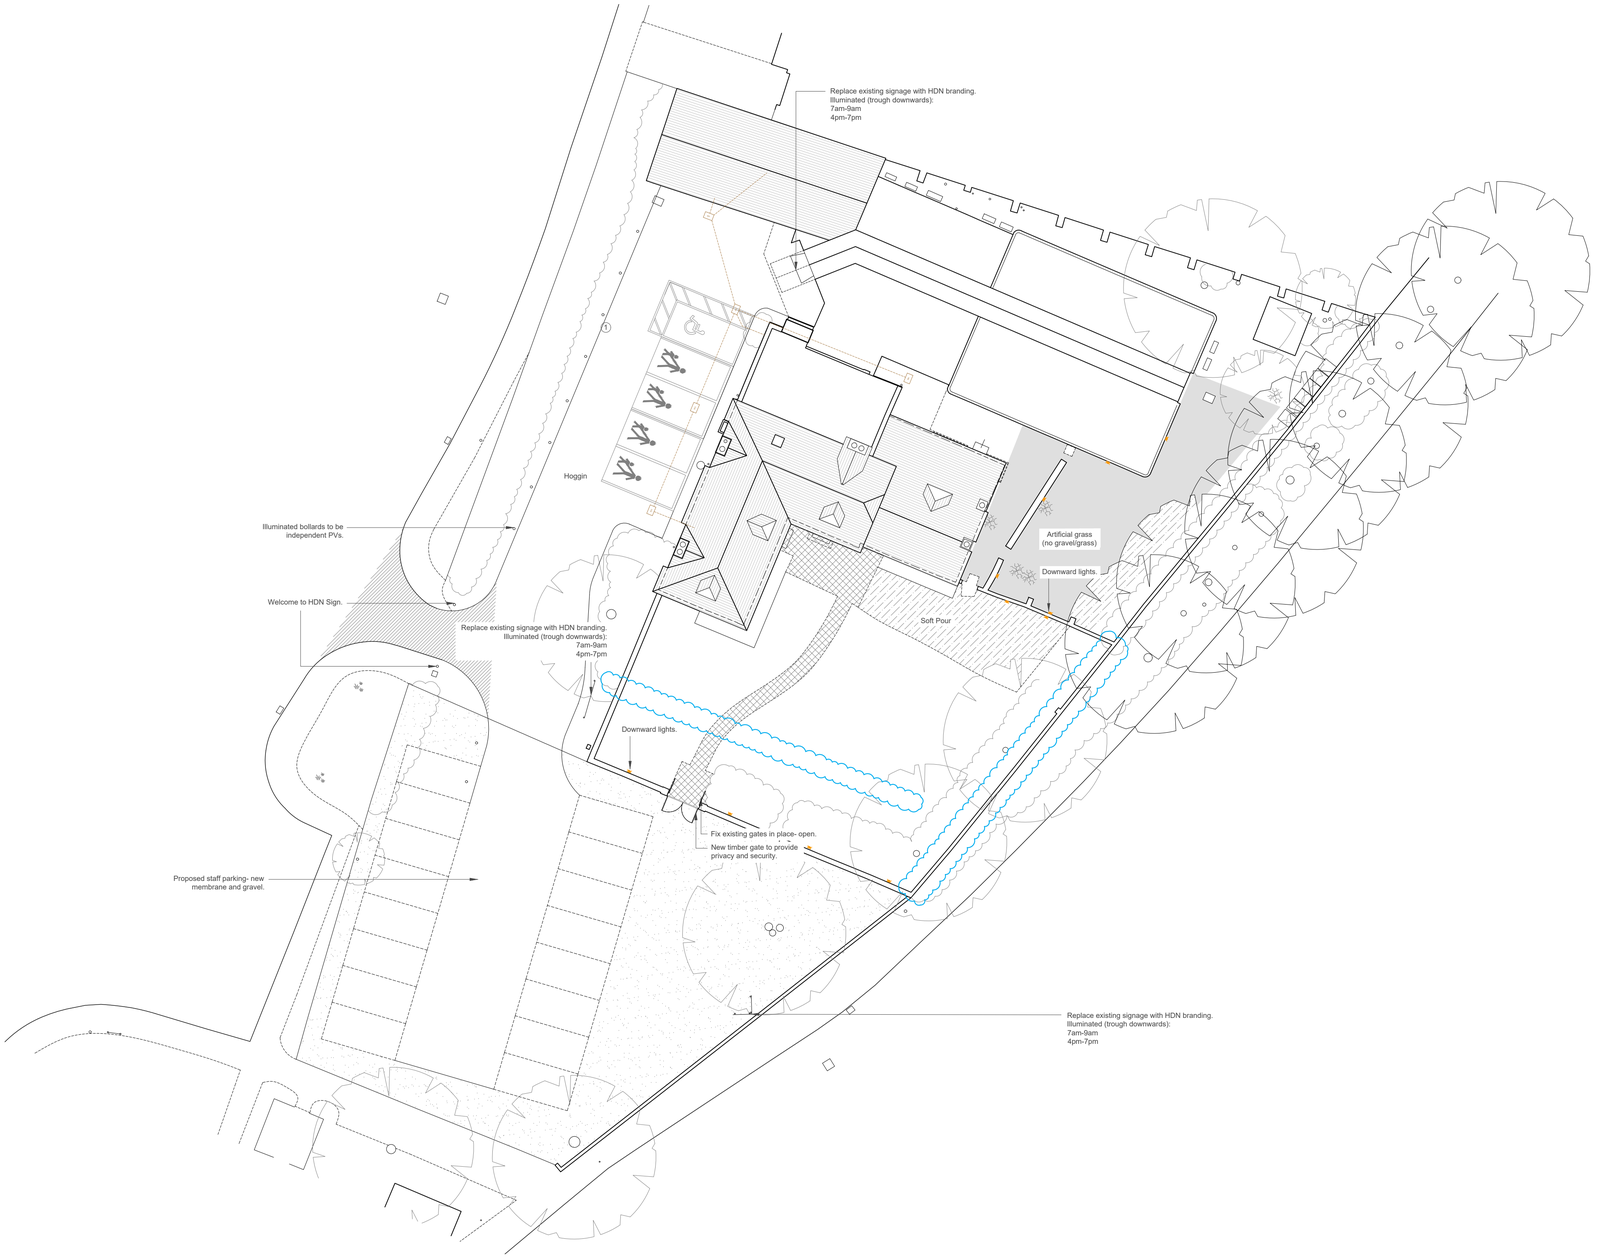

Soft pour

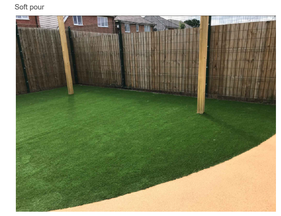

Artificial grass



Bollards



Mesh fencing

0 2 4 6 8 10 12 14 16 18 20 metres

The title, copyright and confidential information in this document belongs to Orme Limited, all rights reserved. All dimensions to be checked on site before work commences and any discrepancies reported to the Architect immediately. This drawing is to be read in conjunction with other documents issued by the Architect.

orme

HDN Wootton Bassett

revision	drawn/check	date
A - amendments following client comments.	MLG/SC	12.09.23
B - amendments following client comments.	MLG/SC	03.10.23
C - amended following conservation officer comments.	MLG/SC	30.04.24
D - omission of timber and mesh fencing following conservation officer comments.	MLG/SC	25.06.24

title	Hard Landscaping Plan
date	17.08.23
scale	1:200 @ A1
	MLG/SC
drg	1841/003 rev D

Preliminary

Mill Farm Barns, Tuckers Lane, Baltonsborough, Glastonbury, BA6 8RH :: t 01458 445100 :: info@orme-architecture.com