
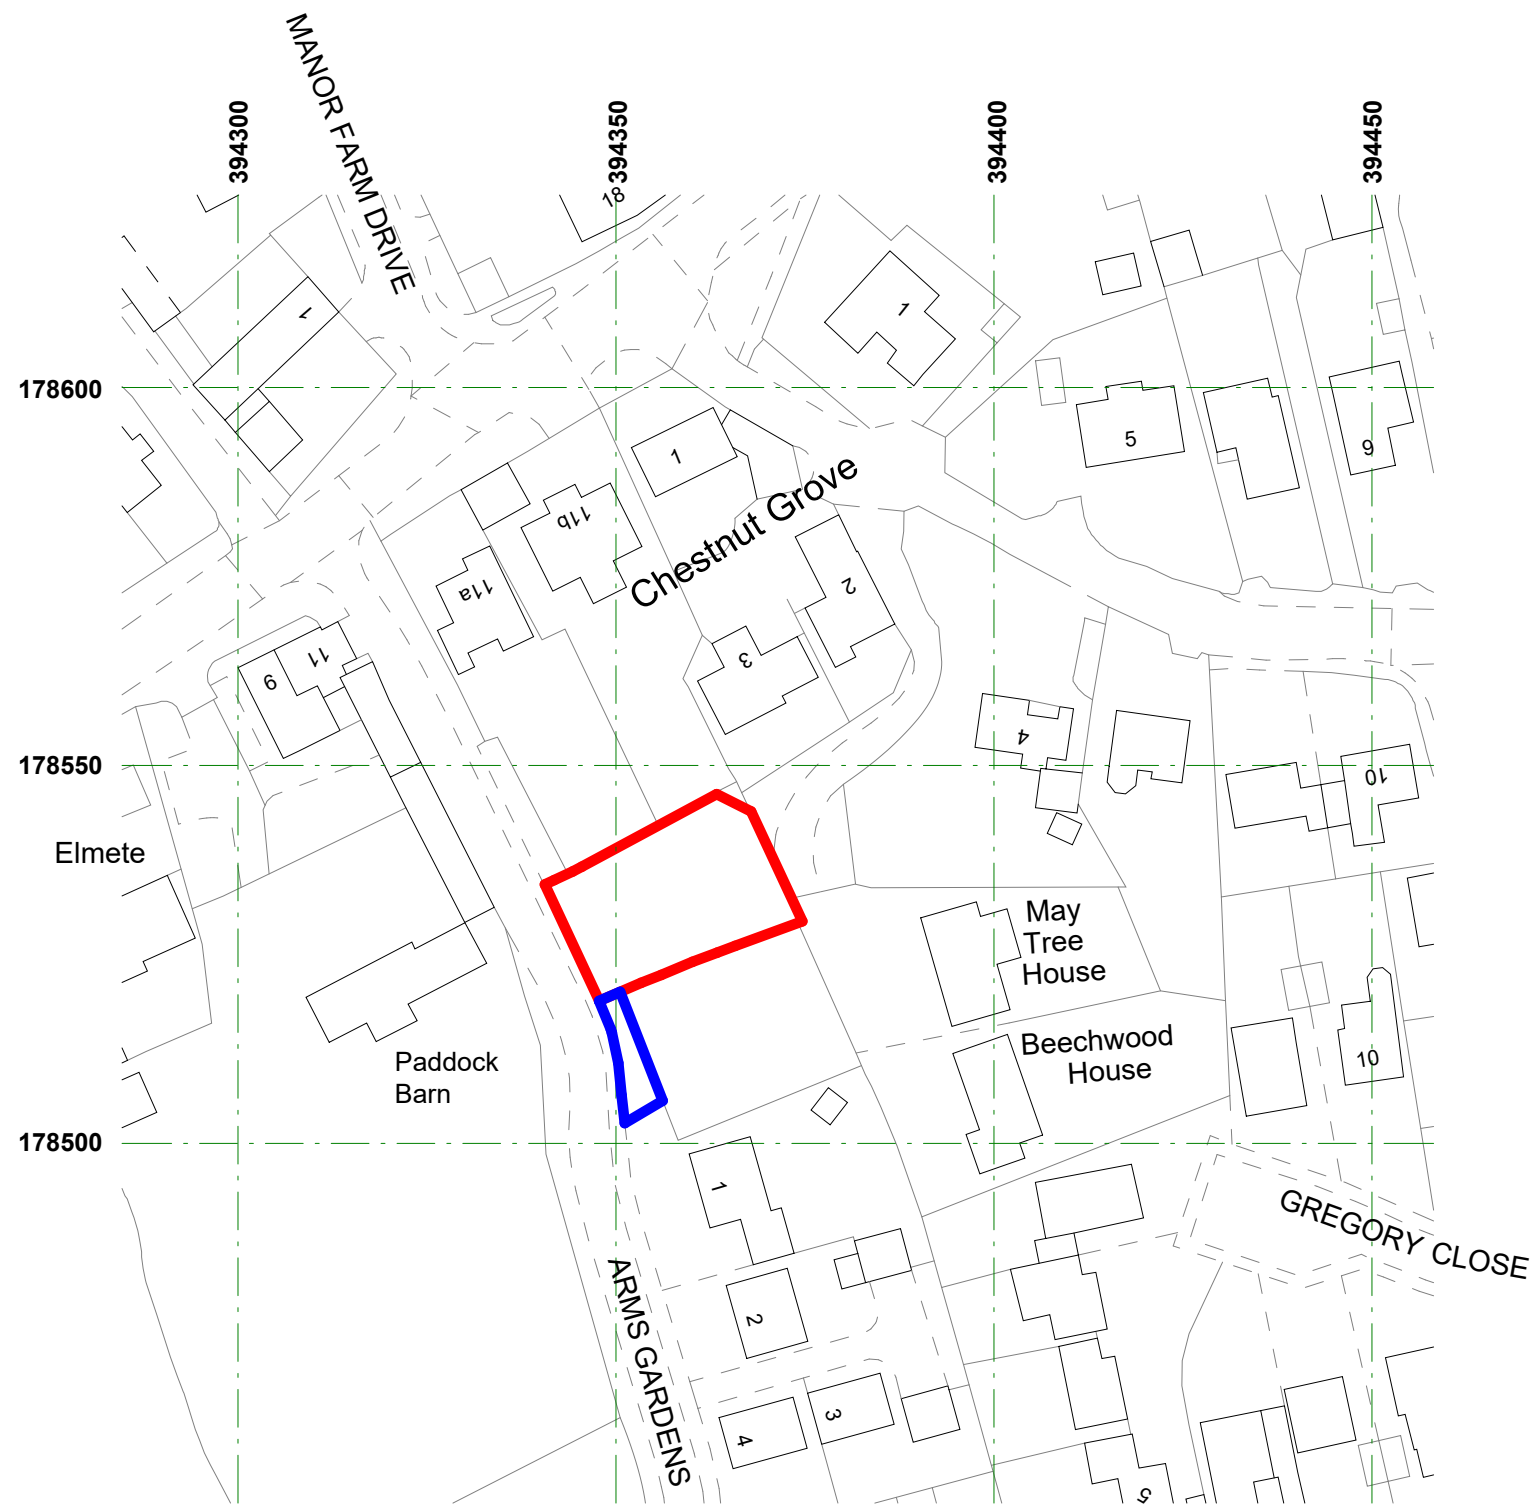


VISUAL SCALE 1:1000 @ A3

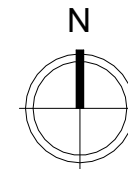

Studio 2, St Andrews rd, Bristol, BS65EH
Tel: 0117 9429717 www.greenheartuk.com

This drawing is copyright of Greenheart Sustainable Construction and may not be copied or reproduced without permission.

Figured dimensions are to be taken in preference to scaled dimensions.

Large scale drawings to have preference to small scale drawings.

Dimensions for fixed-in items are to be checked on site prior to manufacture.

Client
Phil and Linda Zack

Project Address
**3 Chestnut Grove
SN154TP**

Title
SITE LOCATION PLAN

Project Name
Sutton Benger

Scale 1 : 1000	PG Size A 3	Drawn HD	Date of 1st issue 13.06.24	
Status PLANNING	Project No SB	Drawing No P157	Rev	