


North Elevation **As Proposed**

n.b. Proposed Manor House window modifications (to 'cotswold squares' pattern) covered in separate Listed Building application (drawing 1460 241)

Proposed Rebuilt Kitchen:

- Coursed rubble bath stone to match manor house west elevation
- Cast iron or PPC cast aluminium rainwater goods
- Bath stone hood mould and moulded window surrounds
- Steel windows and doors in painted hardwood subframes

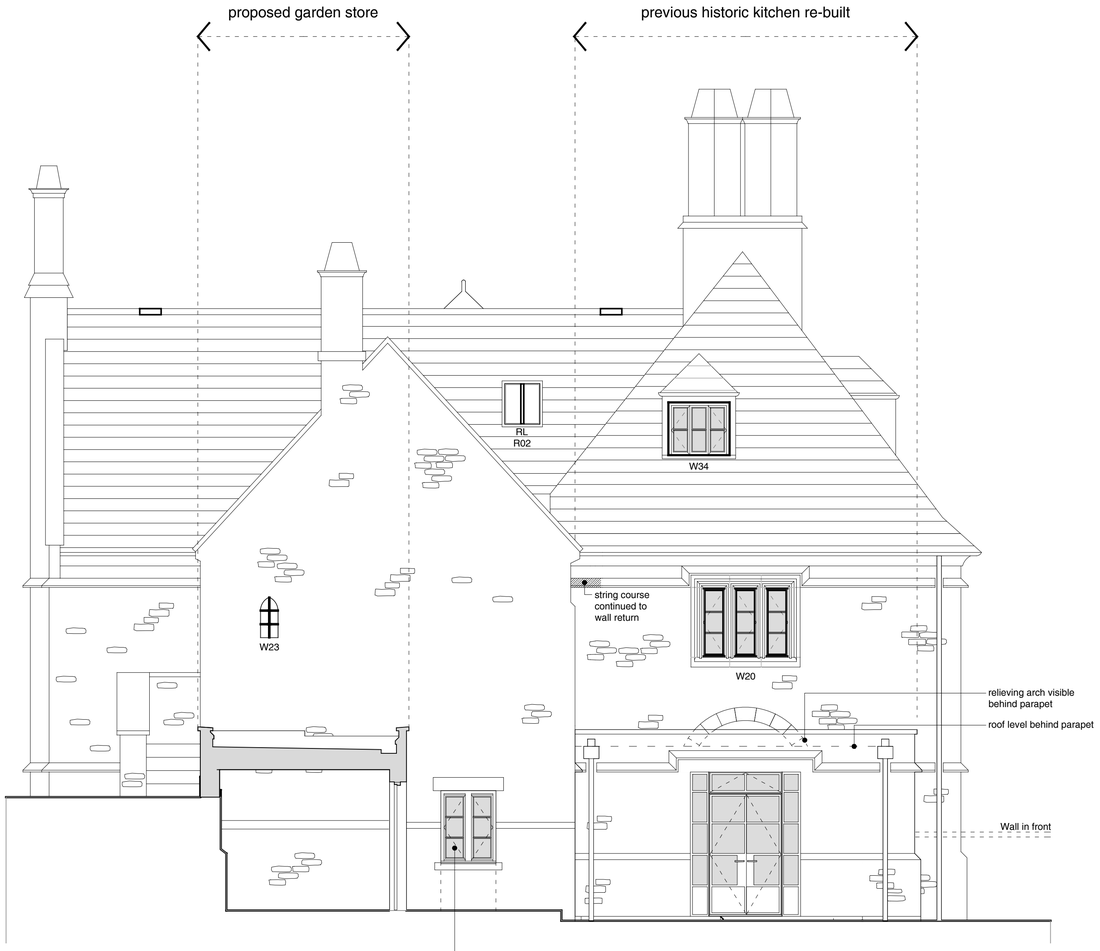

South Elevation **As Proposed** (no changes)

0 1 2 3 4 5m

P4	26.6.24	RN	North Elevation kitchen door and screen narrowed and centred on first floor window
P3	31.1.24	RN	Kitchen roof lowered to avoid clash with stone relieving arch on north elevation

Client Mr & Mrs J Sanders

Project Rudloe Manor

Title Manor North and South Elevations as Proposed

Drwg No. 1460 161 P4

Scale 1:50 @ A1

Date Dec.23

Drawn PM Checked ***

AARON EVANS ARCHITECTS

RIBA Chartered Practice

Aaron Evans Architects Ltd **3 Gay Street, Bath, BA1 2PH** **01225 466234**
www.aaronevans.com e: office@aaronevans.com

This drawing is copyright. Only figured dimensions to be used. Contractors not to scale from this drawing and must check all dimensions before proceeding.