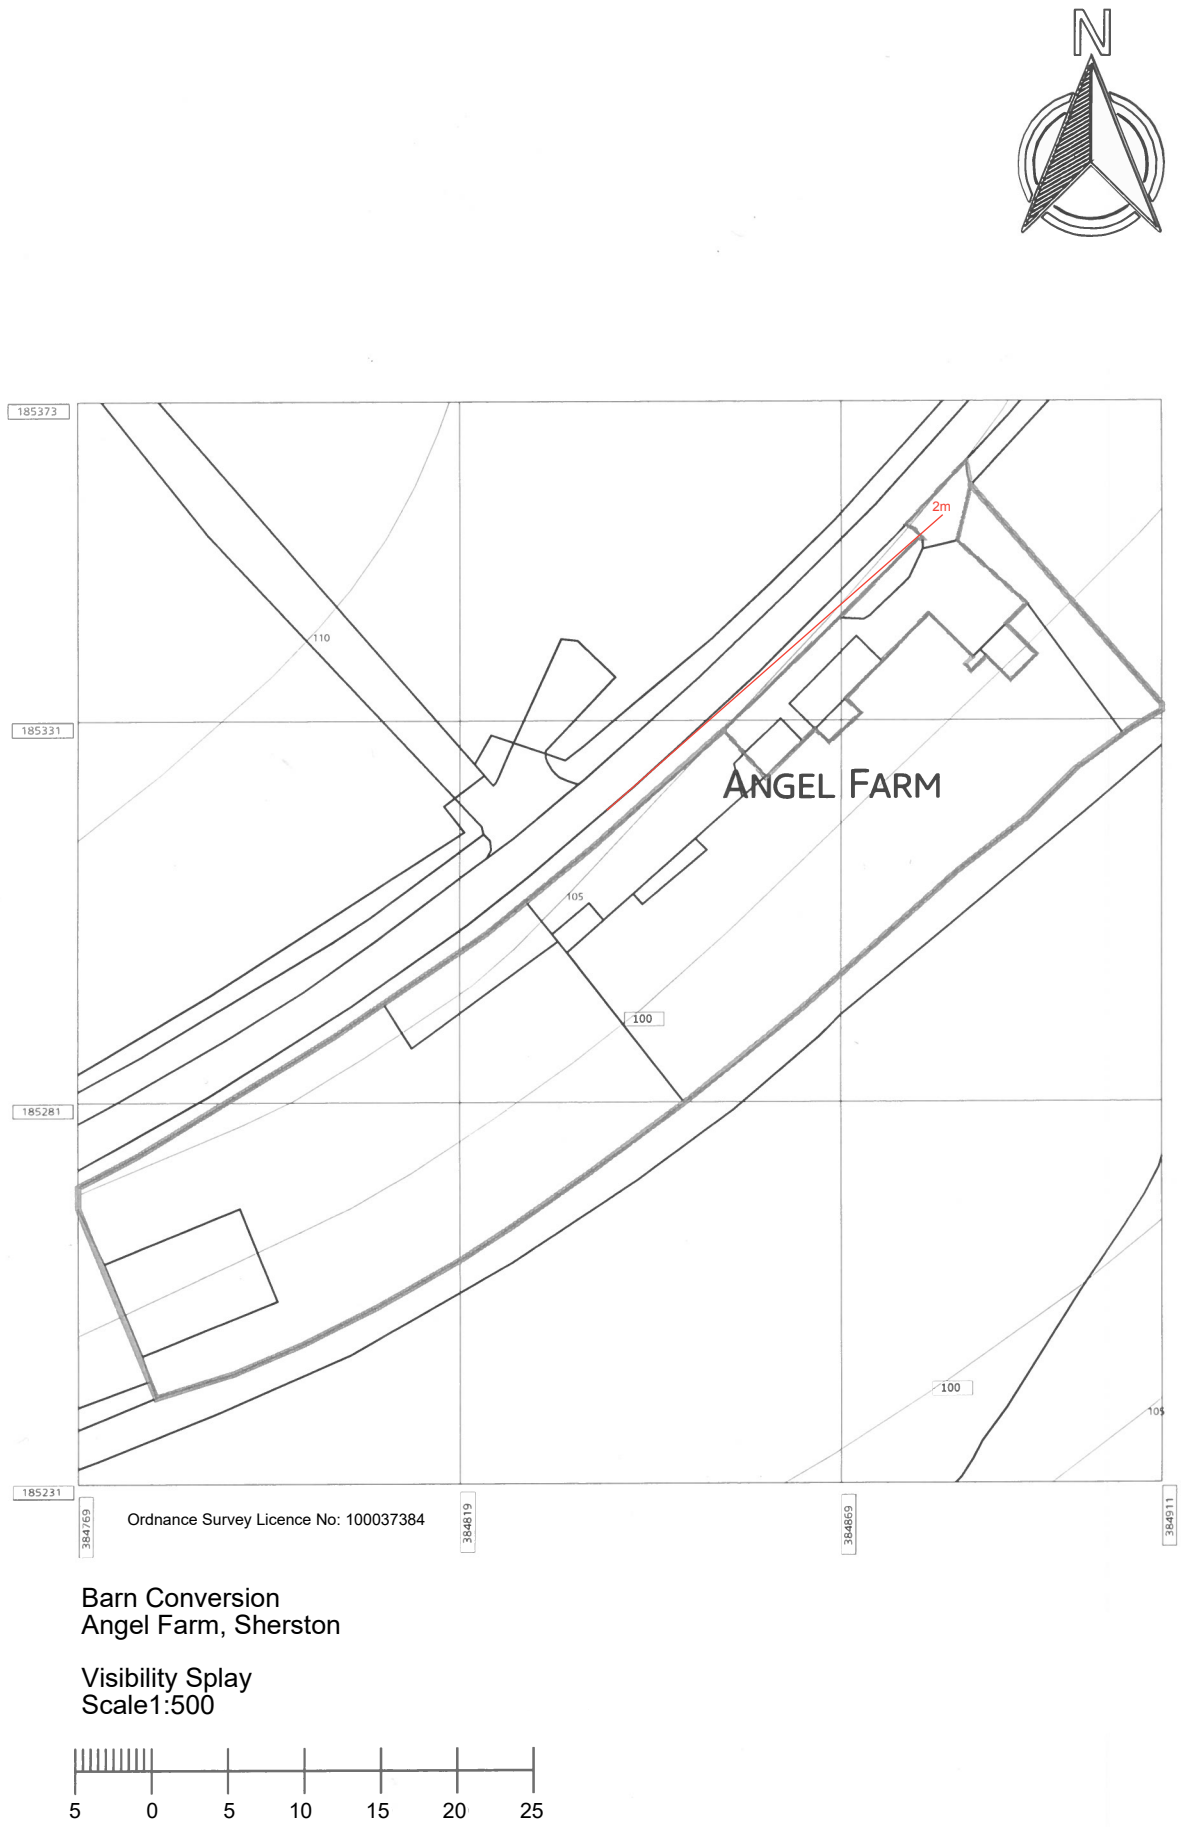

Barn Conversion
Angel Farm, Sherston

Visibility Splay
Scale1:500

5 0 5 10 15 20 25