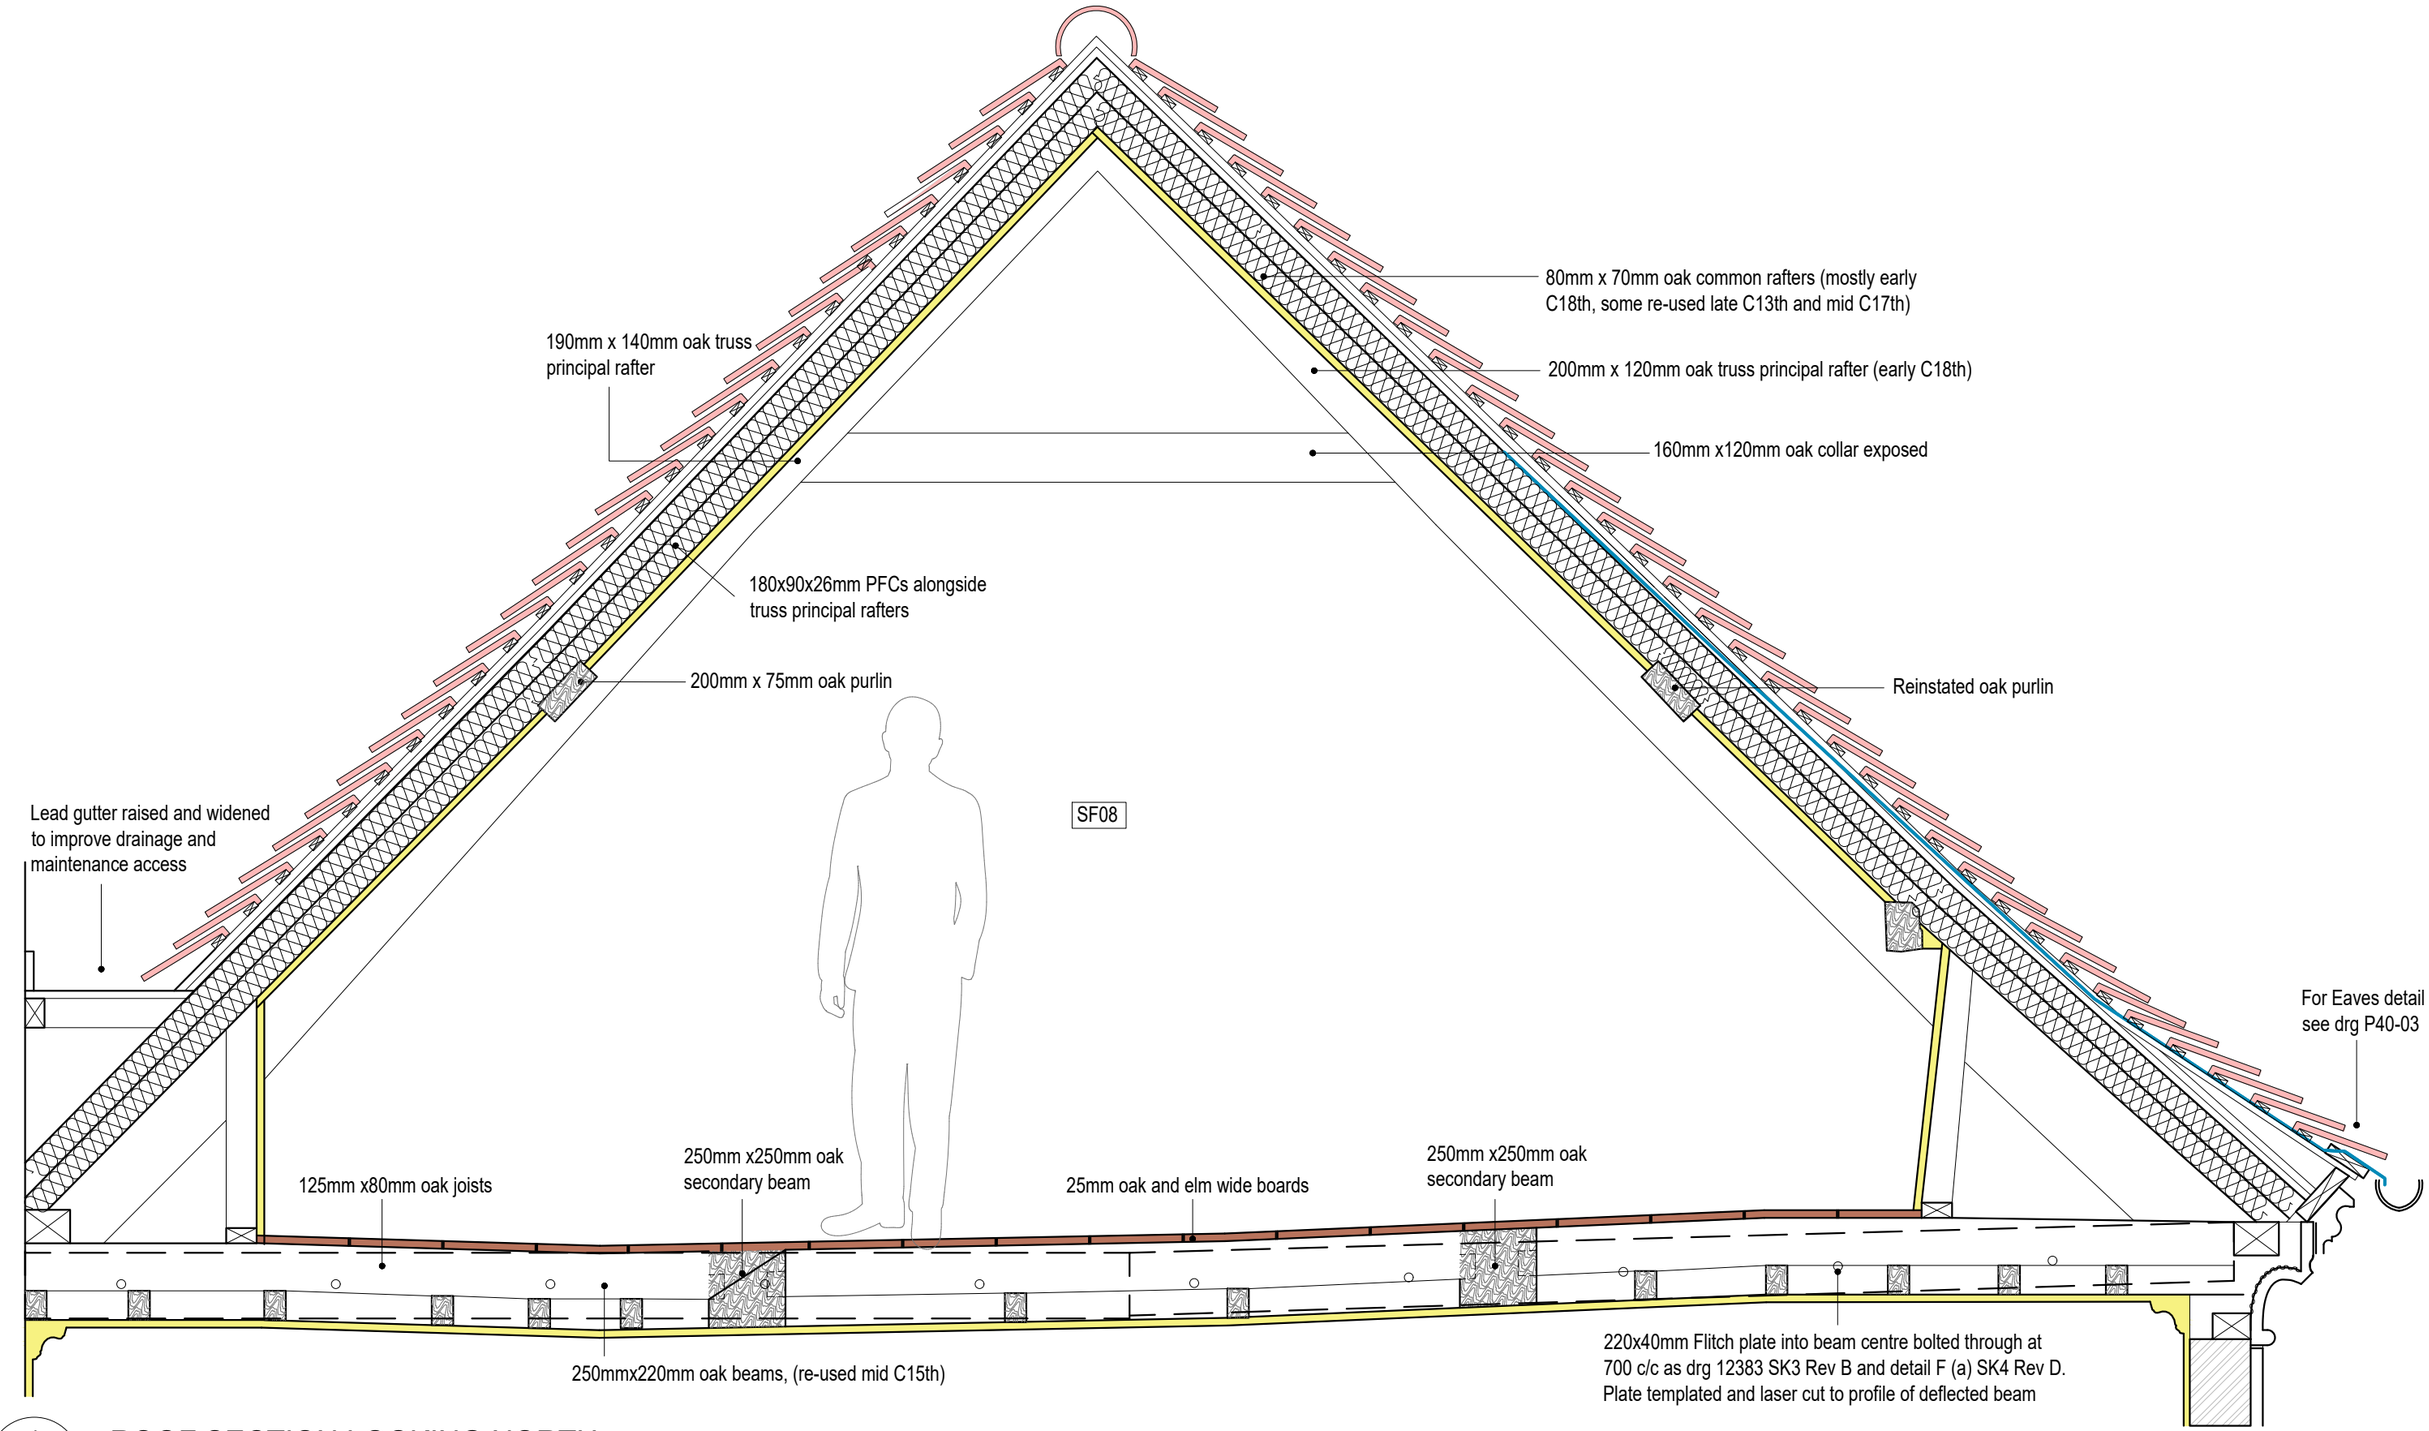

1
30-05

ROOF SECTION LOOKING NORTH

1:20

PLANNING

Rev	Date	Purpose of issue	By

All drawings are copyright of DHV architects and shall not be reproduced without the consent of the designers.

0 1 m

Studios 12-13, 9 Bath Buildings, Bristol, BS6 5PT
E info@dhva.co.uk W www.dhva.co.uk T 0117 914 8317
dittrichhudsonvasettiarchitects

Job Title	Leaden Hall Renovations				Drg Title	Leaden Hall Proposed Section Through SF08	
Client	Salisbury Cathedral						
Scale	1:20 @A3	Drawn	DJ	Checked	IH	Job No 1254	Drg No P30-05	Rev -