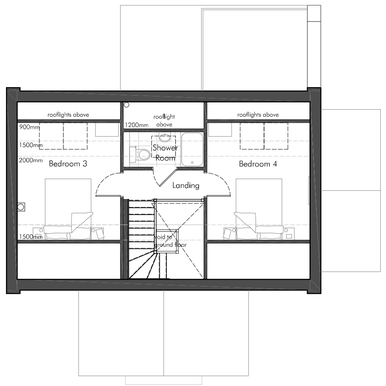

SECOND FLOOR PLAN



SOUTH-EAST ELEVATION

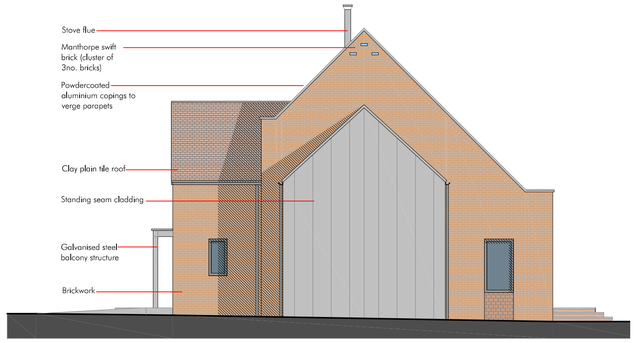

NORTH-WEST ELEVATION

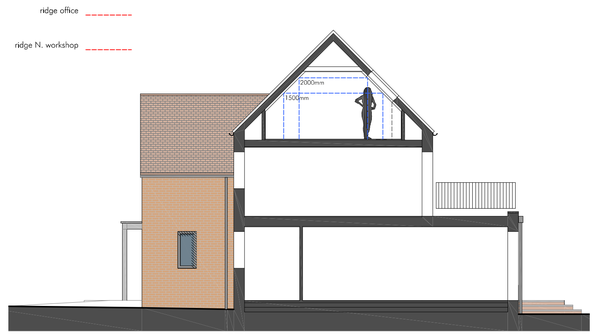

SECTION AA

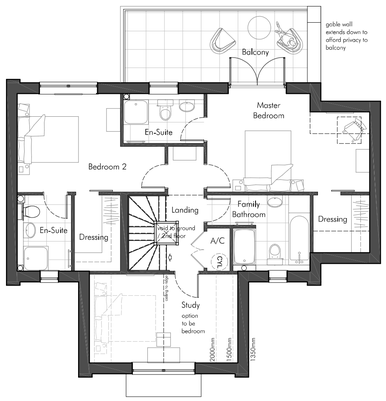

FIRST FLOOR PLAN



NORTH-EAST ELEVATION



SOUTH-WEST ELEVATION

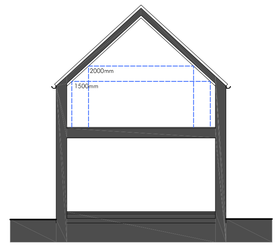

SECTION BB

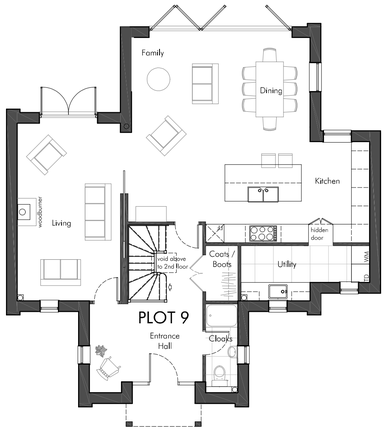

GROUND FLOOR PLAN

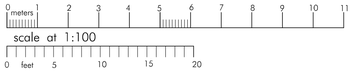

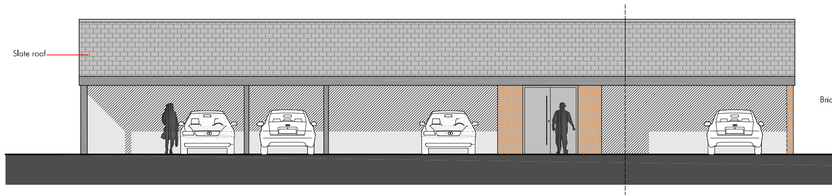

WEST / SOUTH-WEST ELEVATION

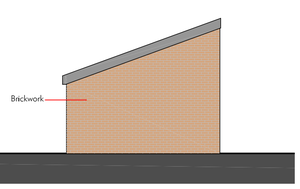

SOUTH ELEVATION

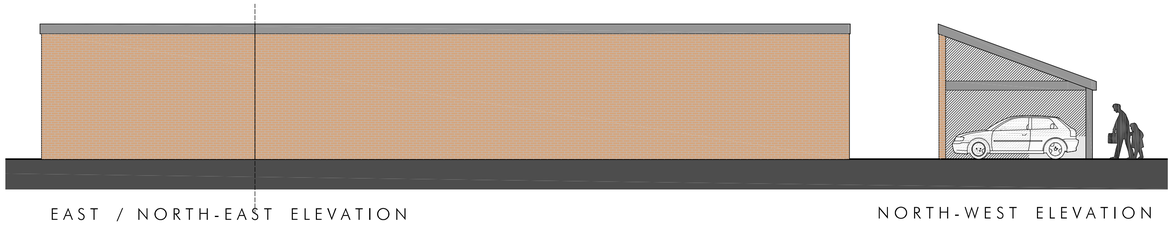

EAST / NORTH-EAST ELEVATION

NORTH-WEST ELEVATION

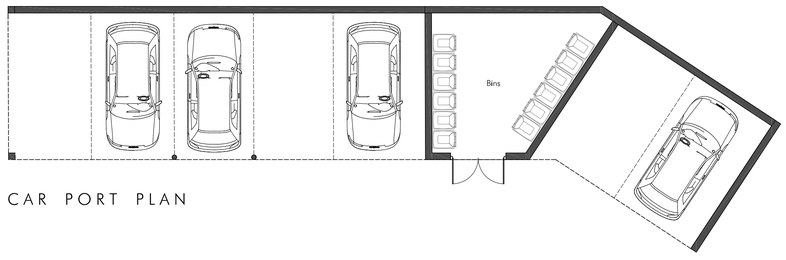

CAR PORT PLAN

REVISIONS

RIBA Chartered Practice

This drawing is the Copyright of PKA Architects Ltd
Registered in England and Wales No 8605083.
THIS IS A PLANNING DRAWING AND MUST NOT BE USED FOR CONSTRUCTION PURPOSES
Any OS copyright data on this drawing is reproduced under licence

The Green Register of Construction Professionals

File Name: C:\Users\44779\PKA Architects Ltd\TEAM PKA - Documents\Current Projects\1747 - lovelace marlborough\04- Design\1747-Planning2.dwg
Date Plotted: Tuesday, 2 July, 2024

REVISIONS
Date Revision Notes

Client: Mark Lovelace
Site: Copes Yard, Marlborough
Drawn: cf/mc | Date: 02-07-2024 | Scale: 1:100@A1
Title: Proposed Design - PLOT 9 and car port
Job No: P3 – 1747-Planning2.dwg
Status: ISSUED FOR PLANNING APPLICATION

PKA ARCHITECTS
PKA Architects Ltd
Featherbrook, Whiteley Road, Potterne, Devizes, Wiltshire. SN10 5TD
tel 01380-725688 peter@pka-architects.com www.pka-architects.com
RIBA CHARTERED PRACTICE