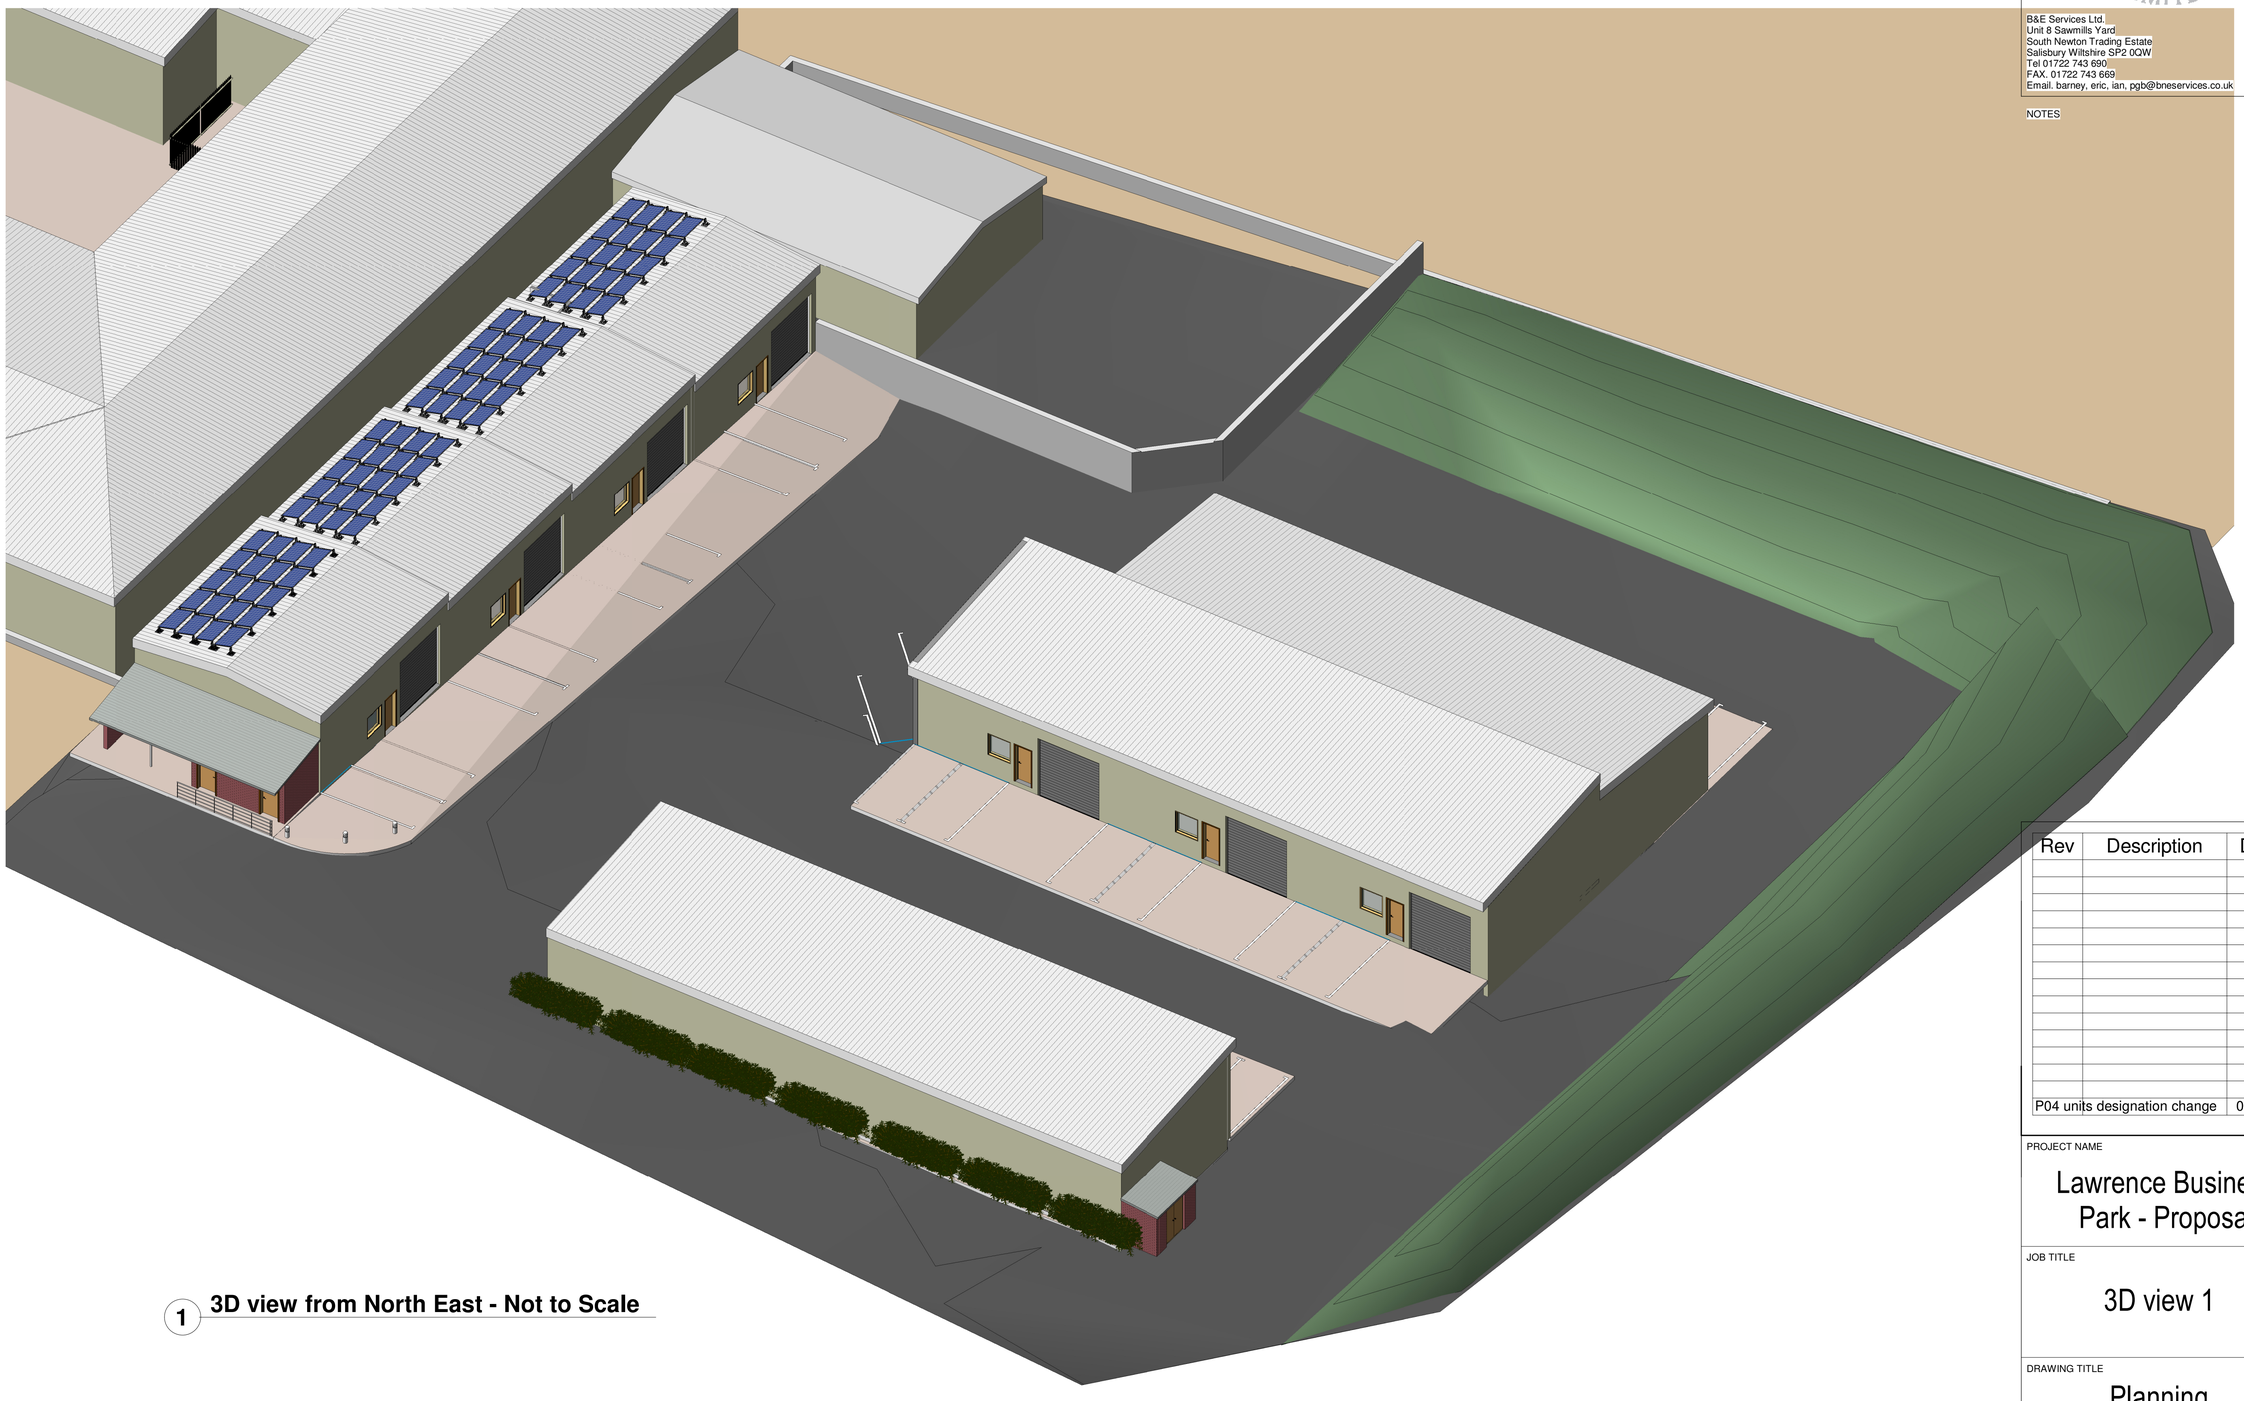


1 **3D view from North East - Not to Scale**

SERVICES
B&E
ESTD 1994
LIMITED

B&E Services Ltd.
Unit 8 Sawmills Yard
South Newton Trading Estate
Salisbury Wiltshire SP2 0QW
Tel 01722 743 690
FAX. 01722 743 689
Email. barney, eric, ian, pgb@bneservices.co.uk

NOTES

Rev	Description	Date