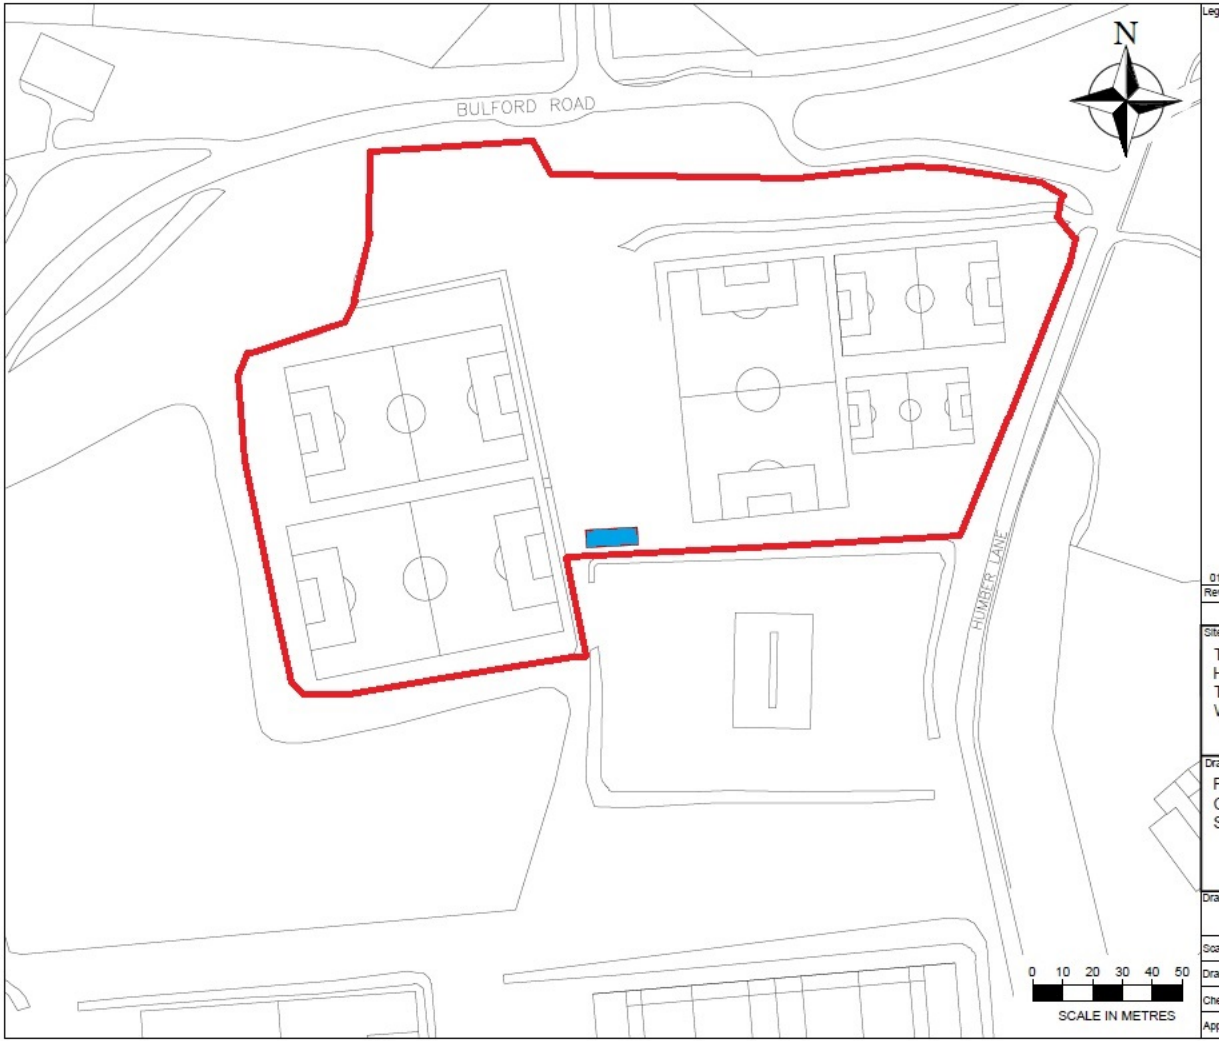


Legend or Notes:

Rev	Description	Date	Approved
01	First Issue	14/12/20	AJT

AMENDMENT RECORD

Site/Project:
TIDWORTH TOWN FOOTBALL CLUB
HUMBER LANE
TIDWORTH
WILTSHIRE, SP9 7AN

Drawing Title:
PROPOSED
CLUB RANGE BUILDING
SITE PLAN

Drawing No. or Filename: GEN-HUM-XX-AR-0001
Rev: 01

Scale: 1:100 @ A3
Drawn: AJT Date: 10/05/2024
Checked: C. CHAPMAN Date: 10/05/2024
Approved: N/A Date: N/A