



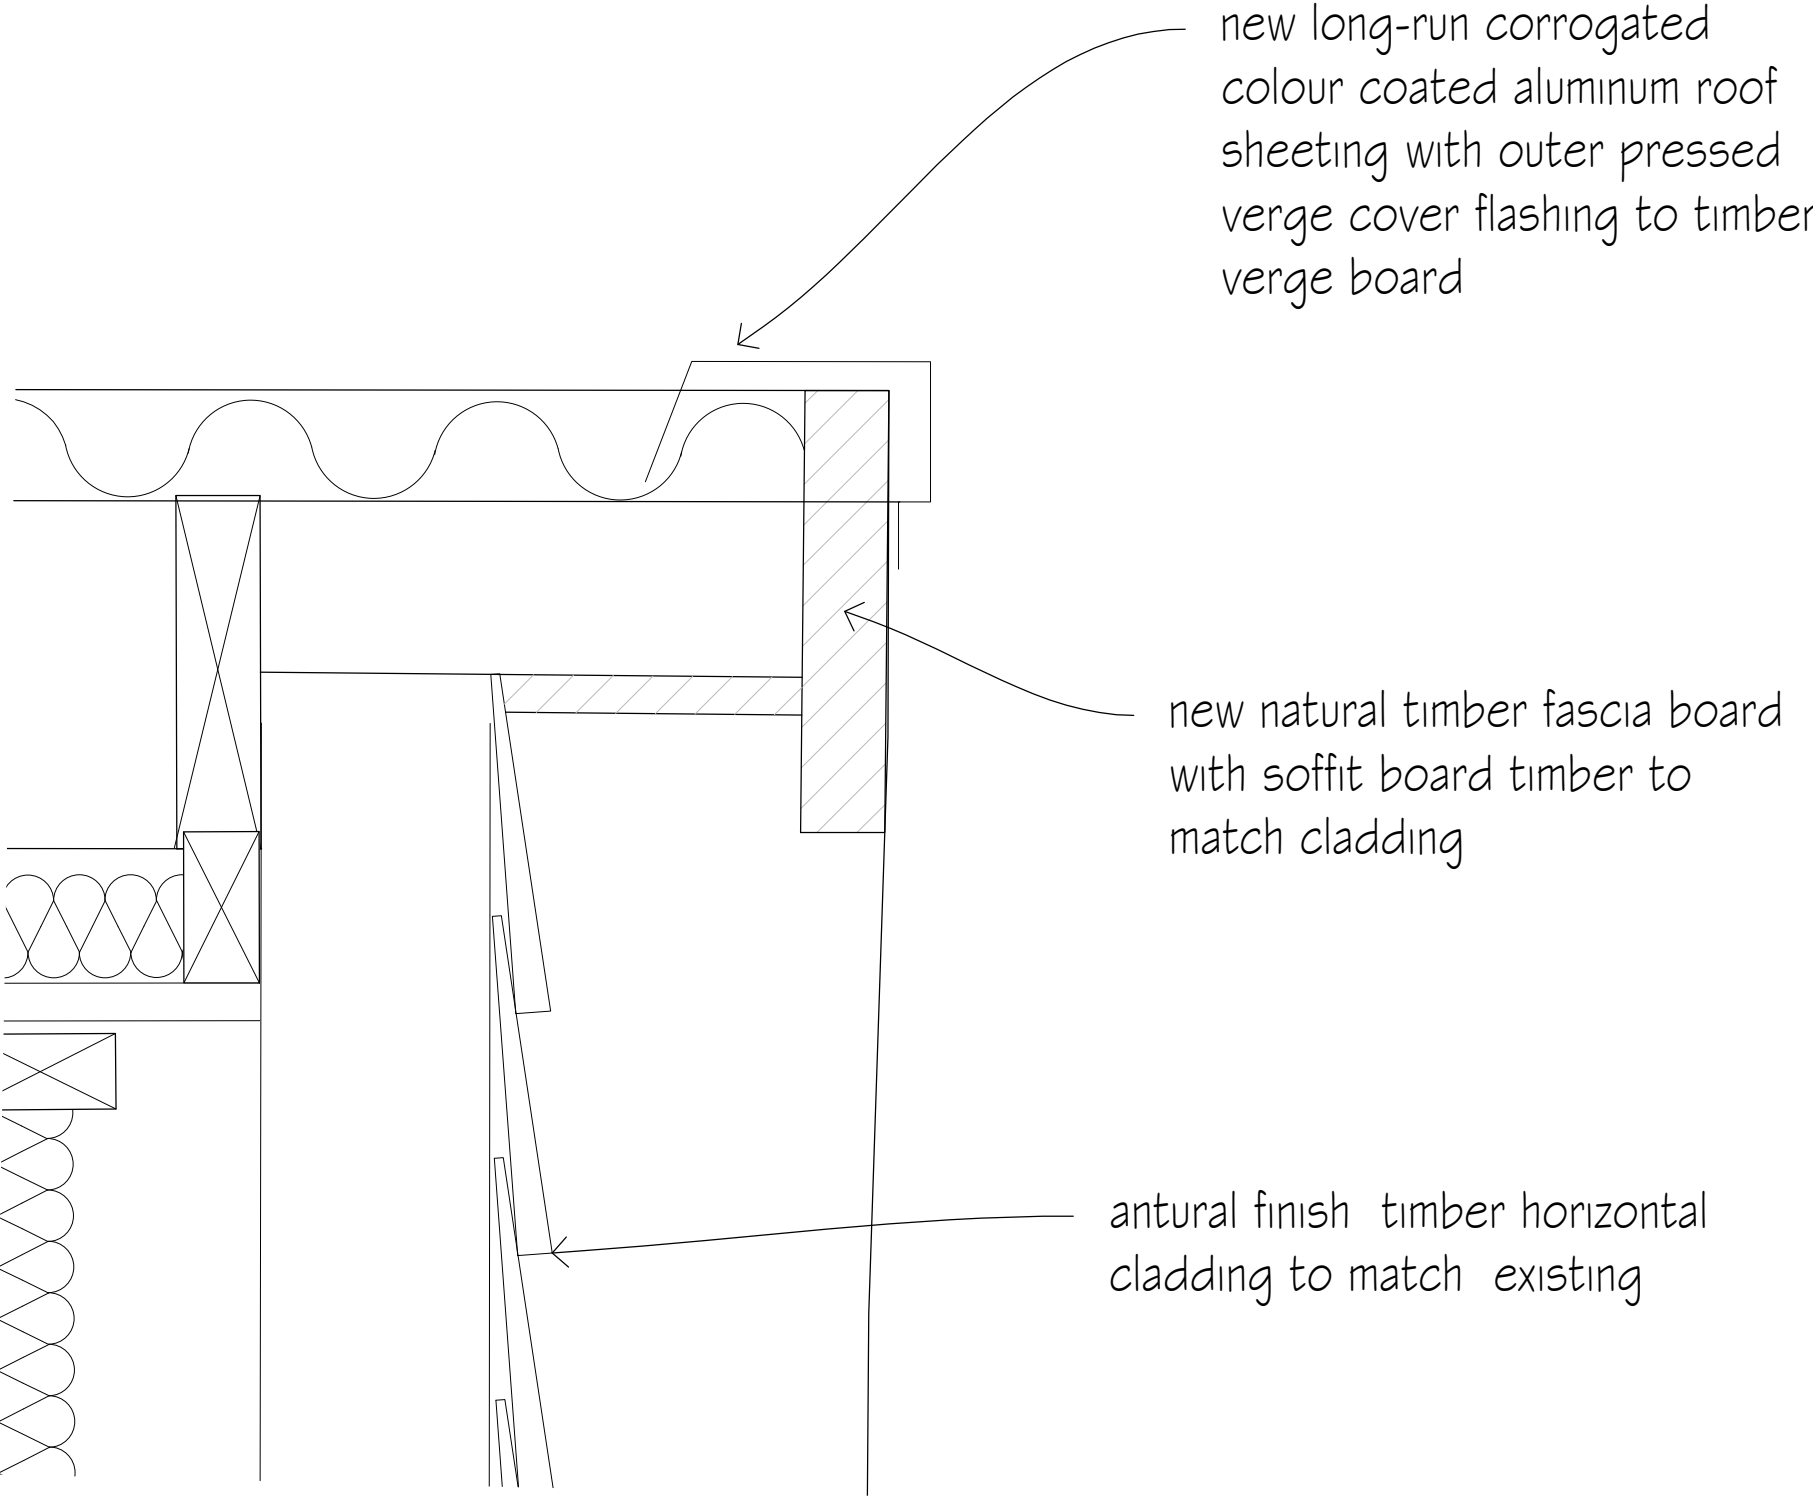

Verge detail 1:5

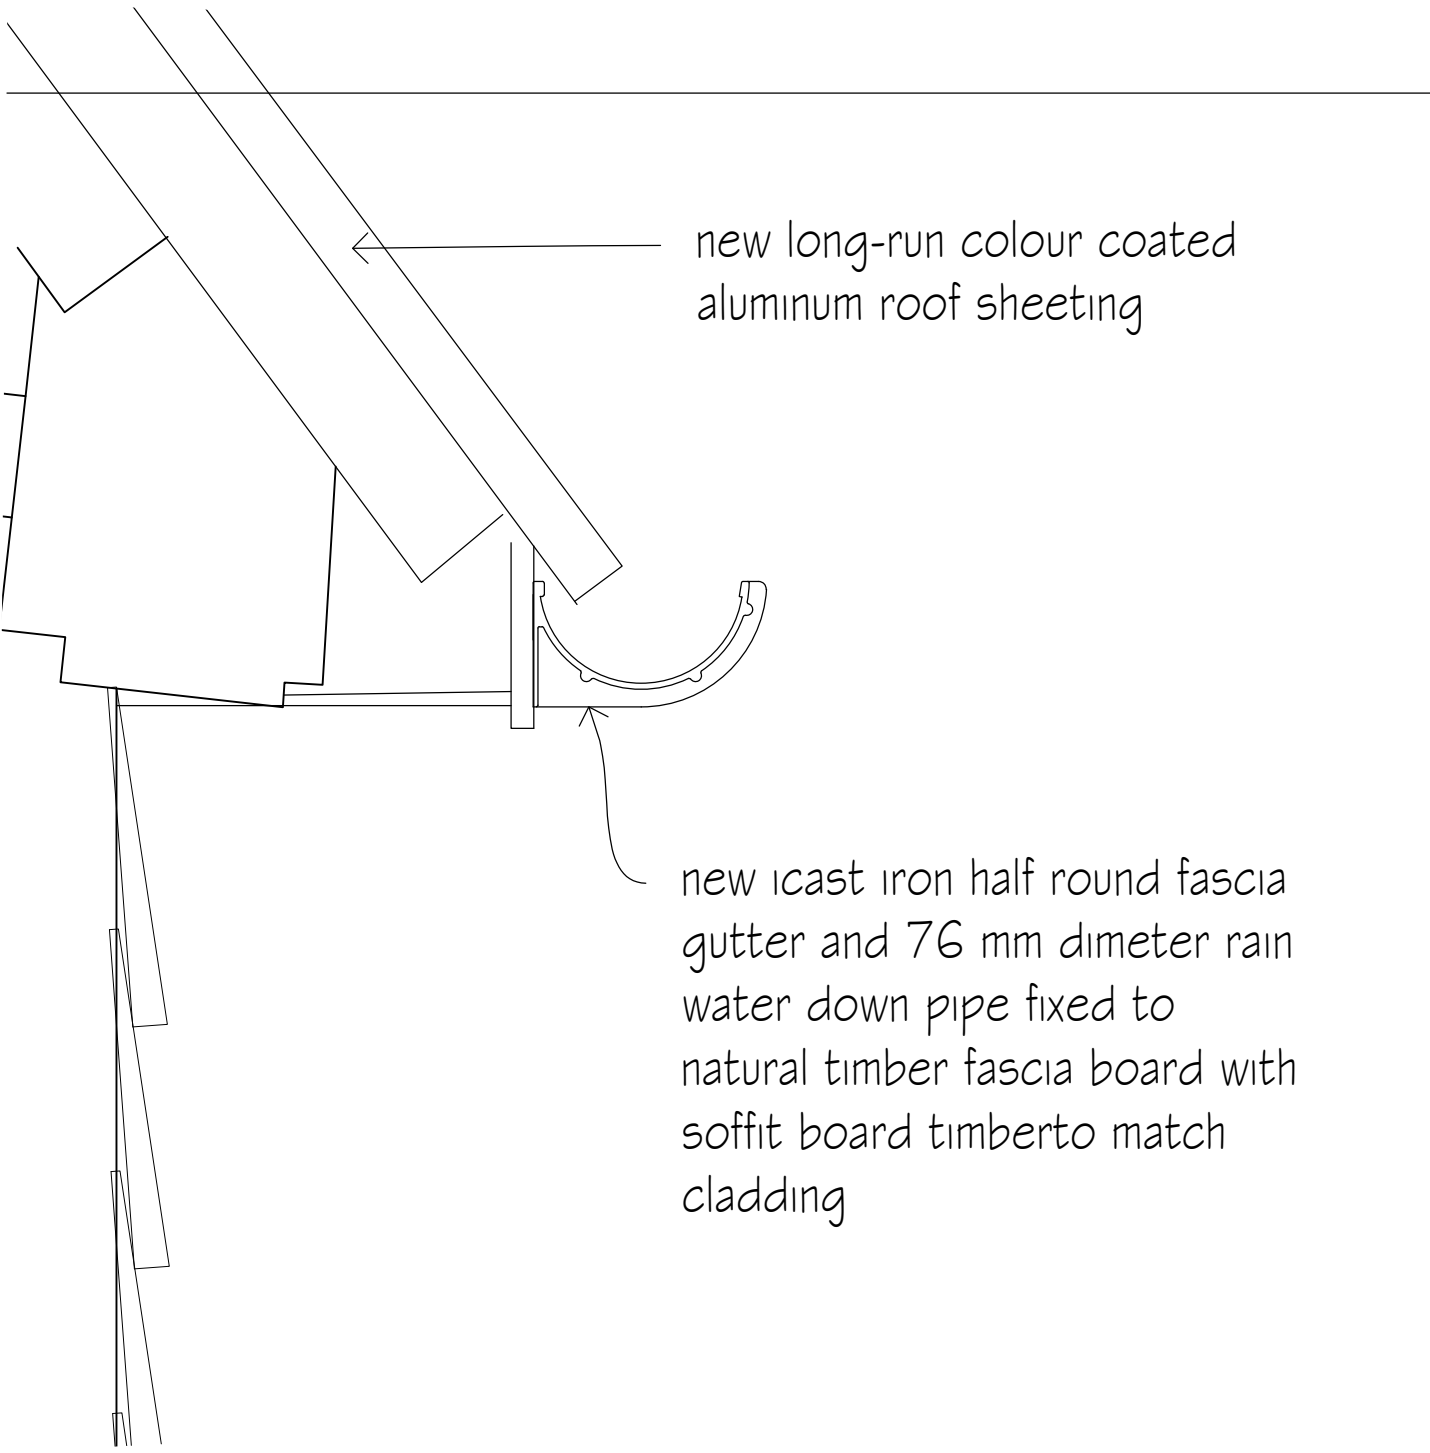

Eaves detail 1:5

A	Add corrugated roof profile	jht	Nov '233
revisions		initial	date

Contractors, Sub Contractors and Suppliers are to check all relevant dimensions and levels of site and buildings before commencing any shop drawings or building work.

This drawing is copyright and may not be reproduced in any part of form without the written consent of Fowler Architecture and Planning


project
NO 2 GRANARY SUNTON FARM
Collingbourne Ducis

planning

eaves and verge
details

scale	drawn by	date
1: 5 @A1	JHT	Aug '23

210942-350	A
drawing no	rev

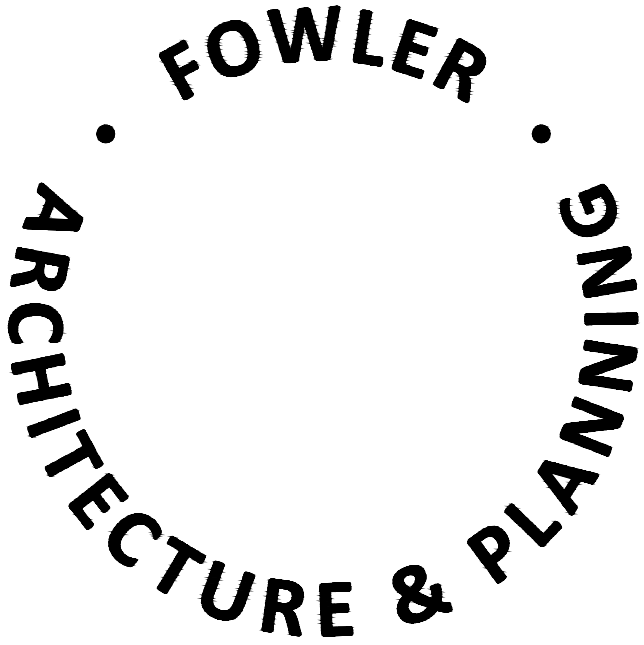

39 High Street
Pewsey
Wiltshire
SN9 5AF
tel (01672) 569444
fax (01672) 569488
enquiries@faap.co.uk