
Note - Points F and G

F - There are no known other factors. The soil make up is 200mm of top soil with sandy stone substrate below for at least 3m in depth.

G - There are no other discharge to ground within 200m of our proposal as the nearest properties to the site are already connected to the main sewerin Bradley Road.

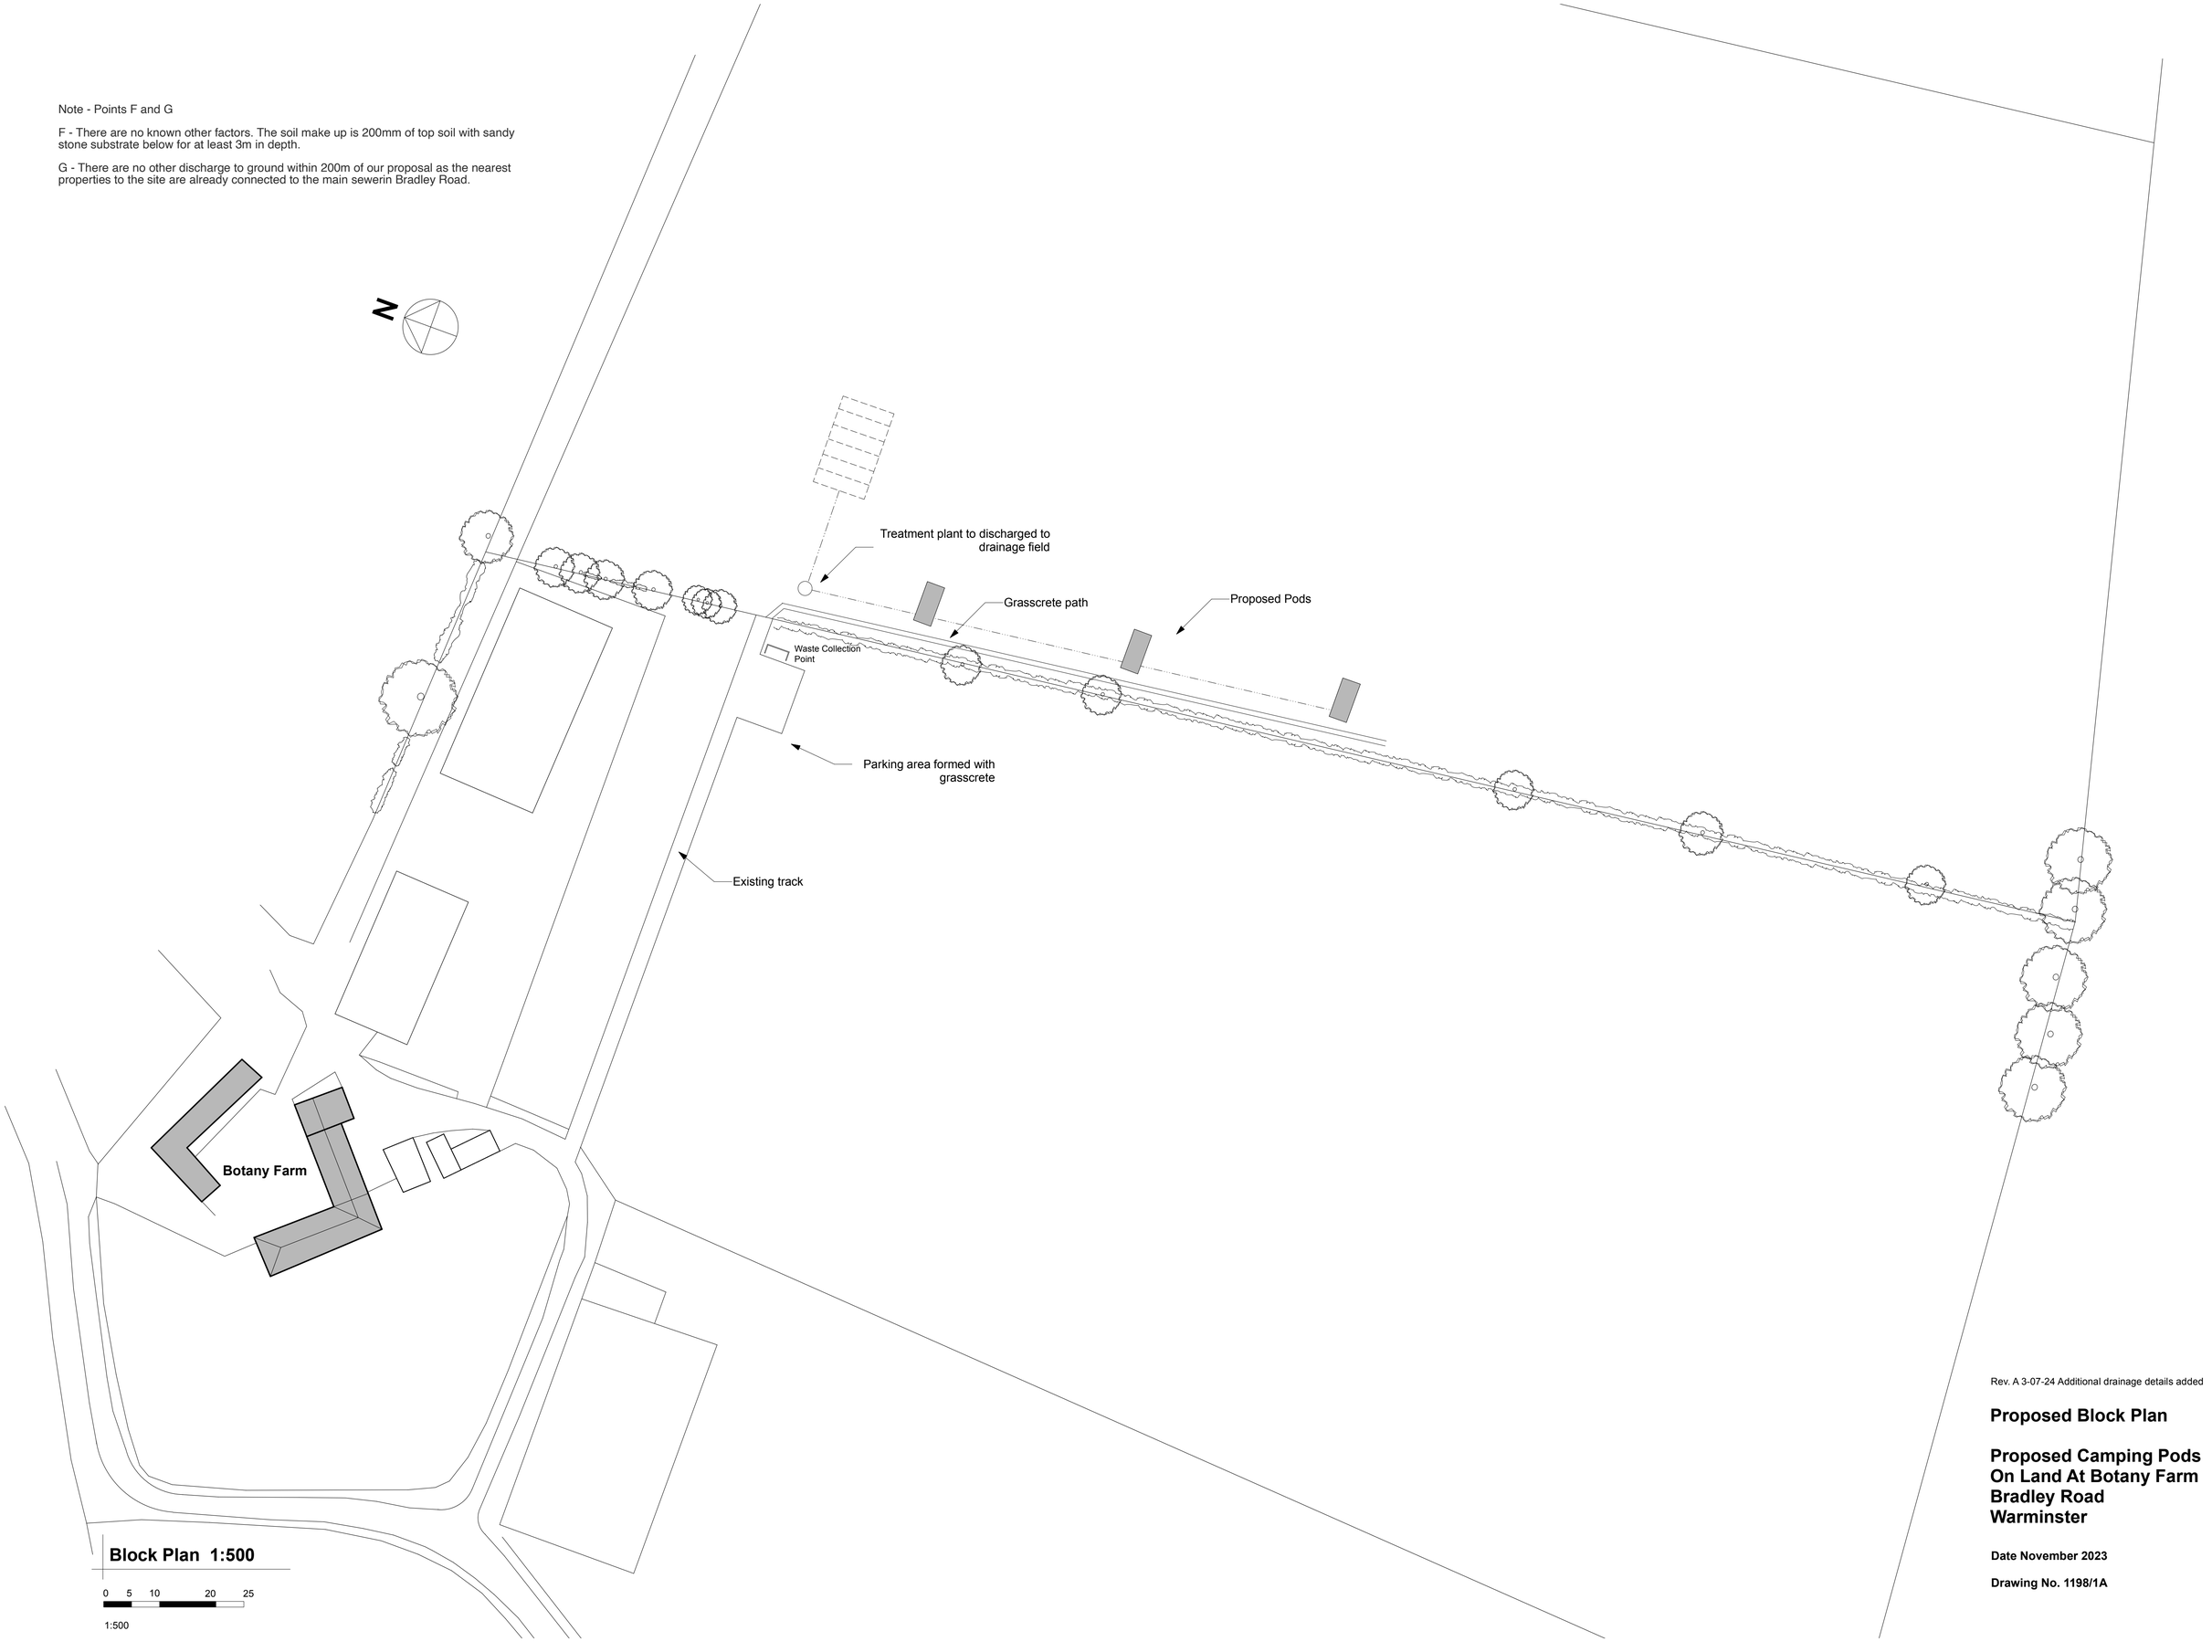

Block Plan 1:500

0 5 10 20 25

1:500

Rev. A 3-07-24 Additional drainage details added

Proposed Block Plan

Proposed Camping Pods On Land At Botany Farm Bradley Road Warminster

Date November 2023

Drawing No. 1198/1A