
A3



Front Elevation

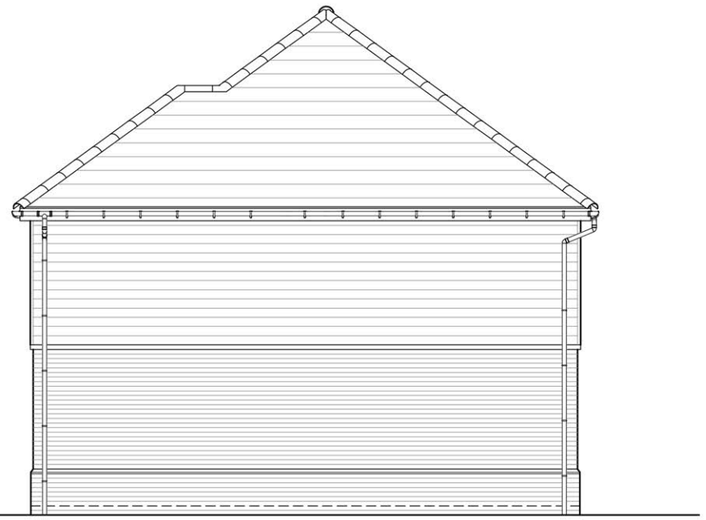

Side Elevation



Rear Elevation



Side Elevation

PLOT No.
As Drawn -
Handed - 310

scale 1:100

0 2m 4m 6m

Romsey Office
Building 300, The Grange,
Romsey Road,
Michelmersh, Romsey,
Hampshire, SO51 0AE
T:01794 367703 F:01794 367276

Portishead Office
Unit 5, Middle Bridge Business Park,
Bristol Road,
Portishead
Bristol, BS20 6PN
T:01275 407000 F:01794 367276

www.thrivearchitects.co.uk

This drawing is the copyright of Thrive Architects Ltd ©. All rights reserved. Ordnance Survey Data © Crown Copyright. All rights reserved. Licence No. 100007359. DO NOT scale from this drawing. Contractors, Sub-Contractors and Suppliers are to check all relevant dimensions and levels of the site and building before commencing any shop drawings or building work. Any discrepancies should be recorded to the Architect. Where applicable this drawing is to be read in conjunction with the Consultants' drawings.

Rev	Description	Date	Au	Ch
A	Planning Issue	15.12.23	CH	CMI
B	Plot numbers updated.	24.01.24	CH	

Project	**Netherhampton Road, Salisbury - Phase 2**
Drawing	**House Type Hyacinth** **Coloured Elevations - Weatherboarding**
Client	**Vistry Western**
Job no.	**VIST200602**
Dwg no.	**HT.HYA.ce2**
Date	**Nov 2023**
Rev.	**B**
Author	**CH**
Checker	
Scale	**1:100 at A3**
Status	PLANNING
Office	**Romsey**
Client ref.	

thrive. architects